

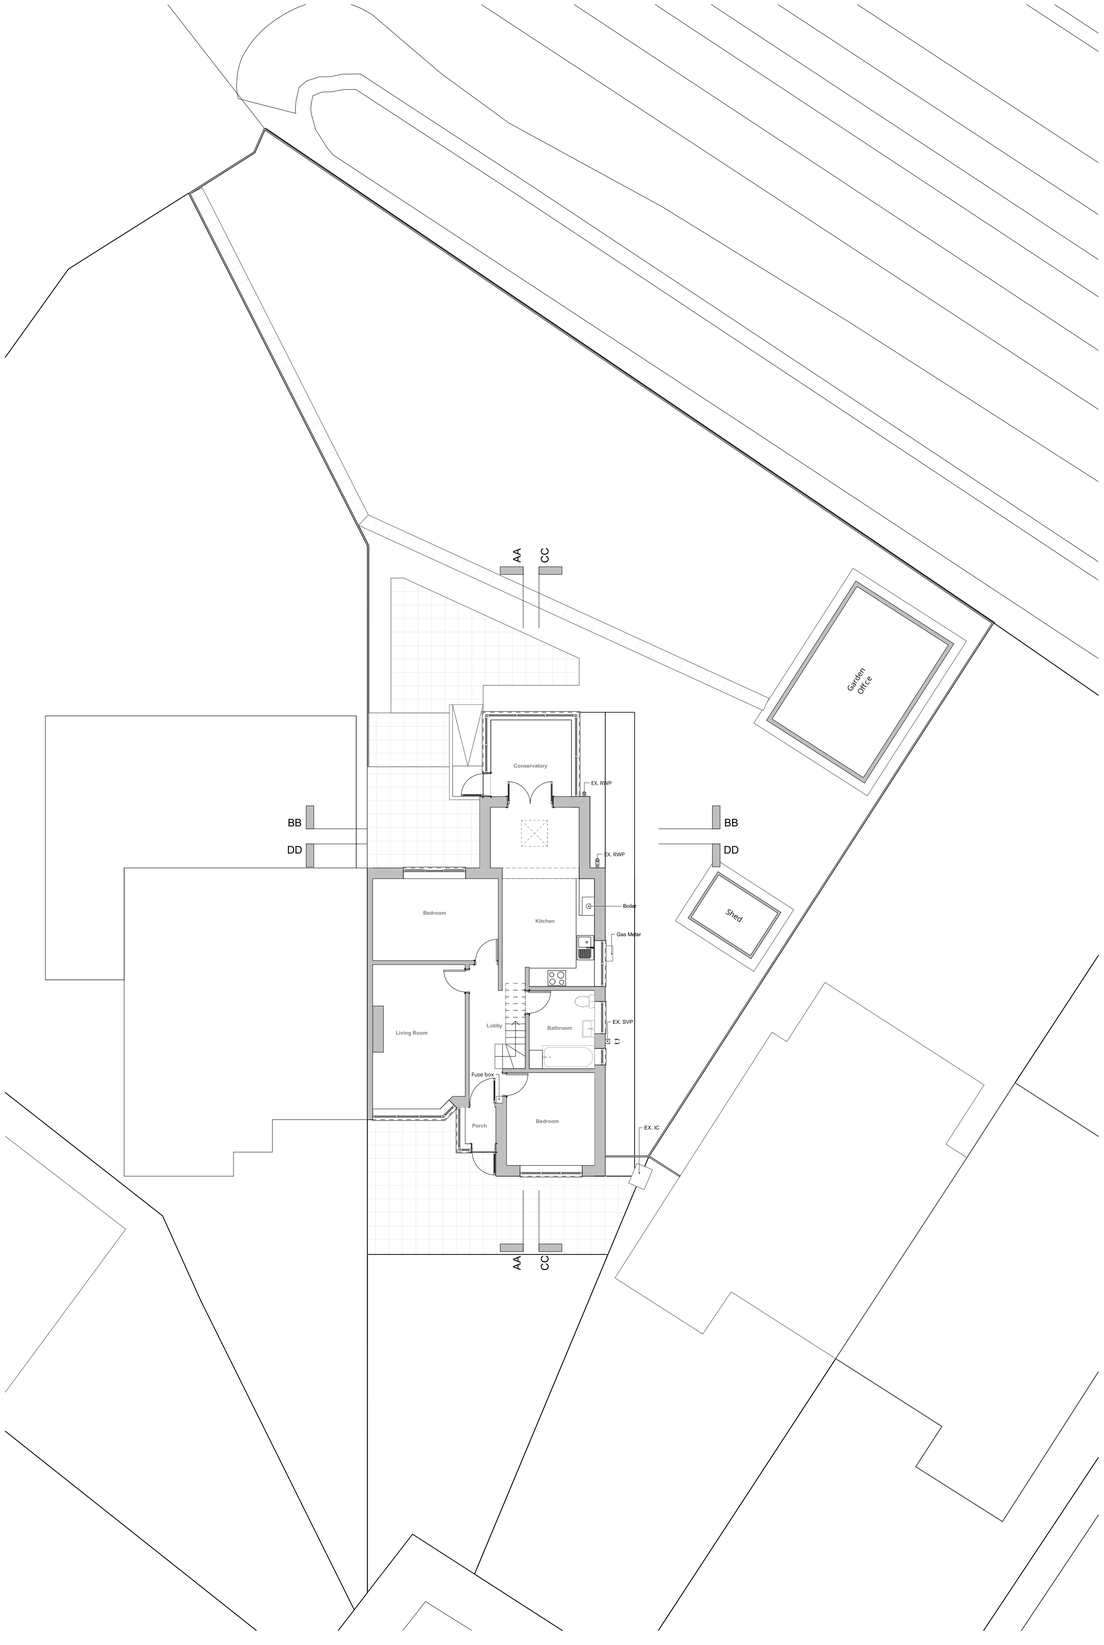


Existing Ground Floor Plan

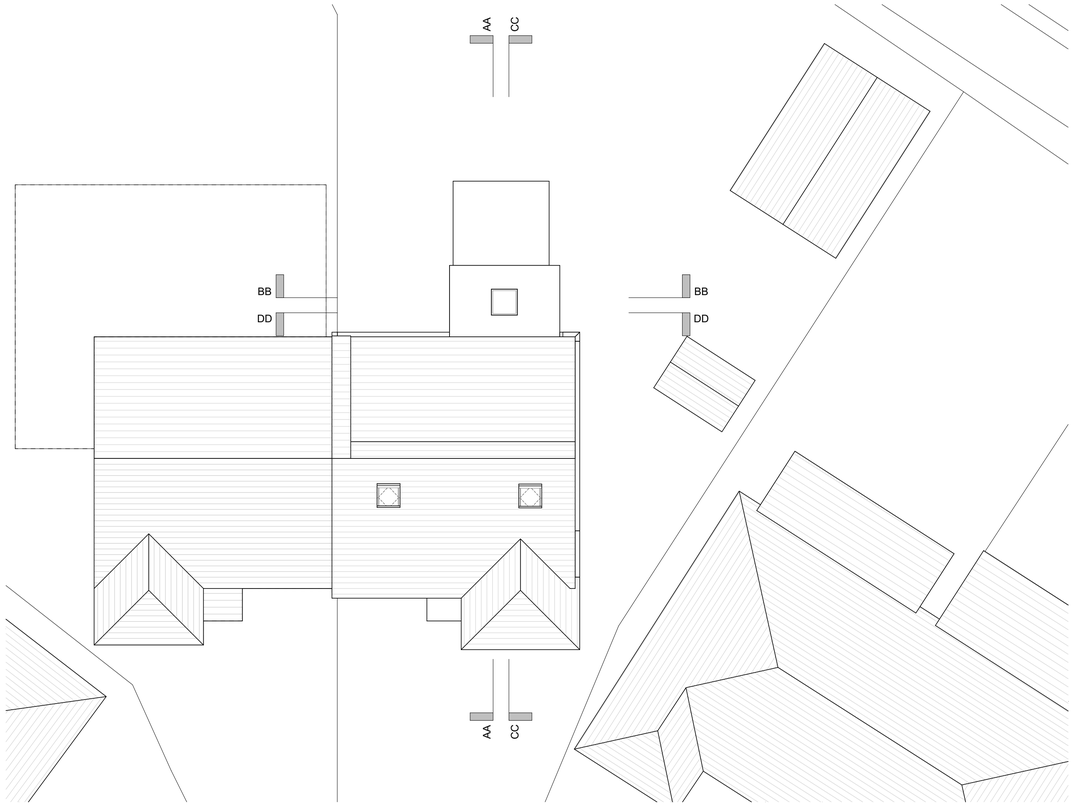

Existing Roof Plan

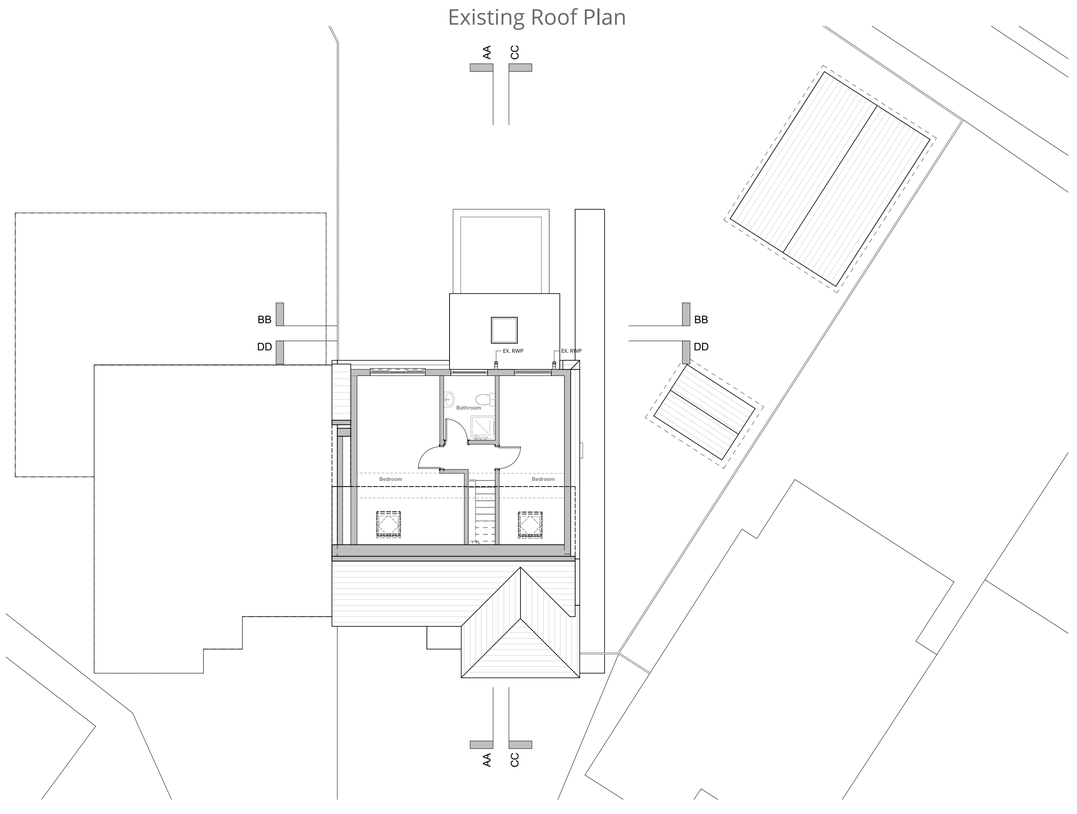

Existing First Floor Plan

Notes

Do not scale off this drawing except for planning purposes

Check all dimensions on site before any work commences

All goods, materials and workmanship must conform to current building regulations, british standards and codes of practice.

Copyright of this drawing is to be retained by Ecotecture Ltd and must not be reproduced without written consent from the practice.

Drawing to be printed A1

0m 1m 2m 3m 4m 5m

Scale 1-100

RevID	Transmitted By	Transmittal Set Date	Layout Comment

SURVEY

ecotecture
ECOLOGICAL ARCHITECTURE

01444 416745 info@ecotecture.co.uk
www.ecotecture.co.uk

31 Sussex Road Haywards Heath
West Sussex RH16 4DZ

Client: Martyn and Kirsty Southwick

Address: 7 Barfield Park
Lancing,
West Sussex
BN15 9DQ

Description: Existing Floor Plans

Scale: **1:100** Date: **13/09/2022**
Drawn: **BI** Checked: **JS**

Drawing No: 758 /**002**