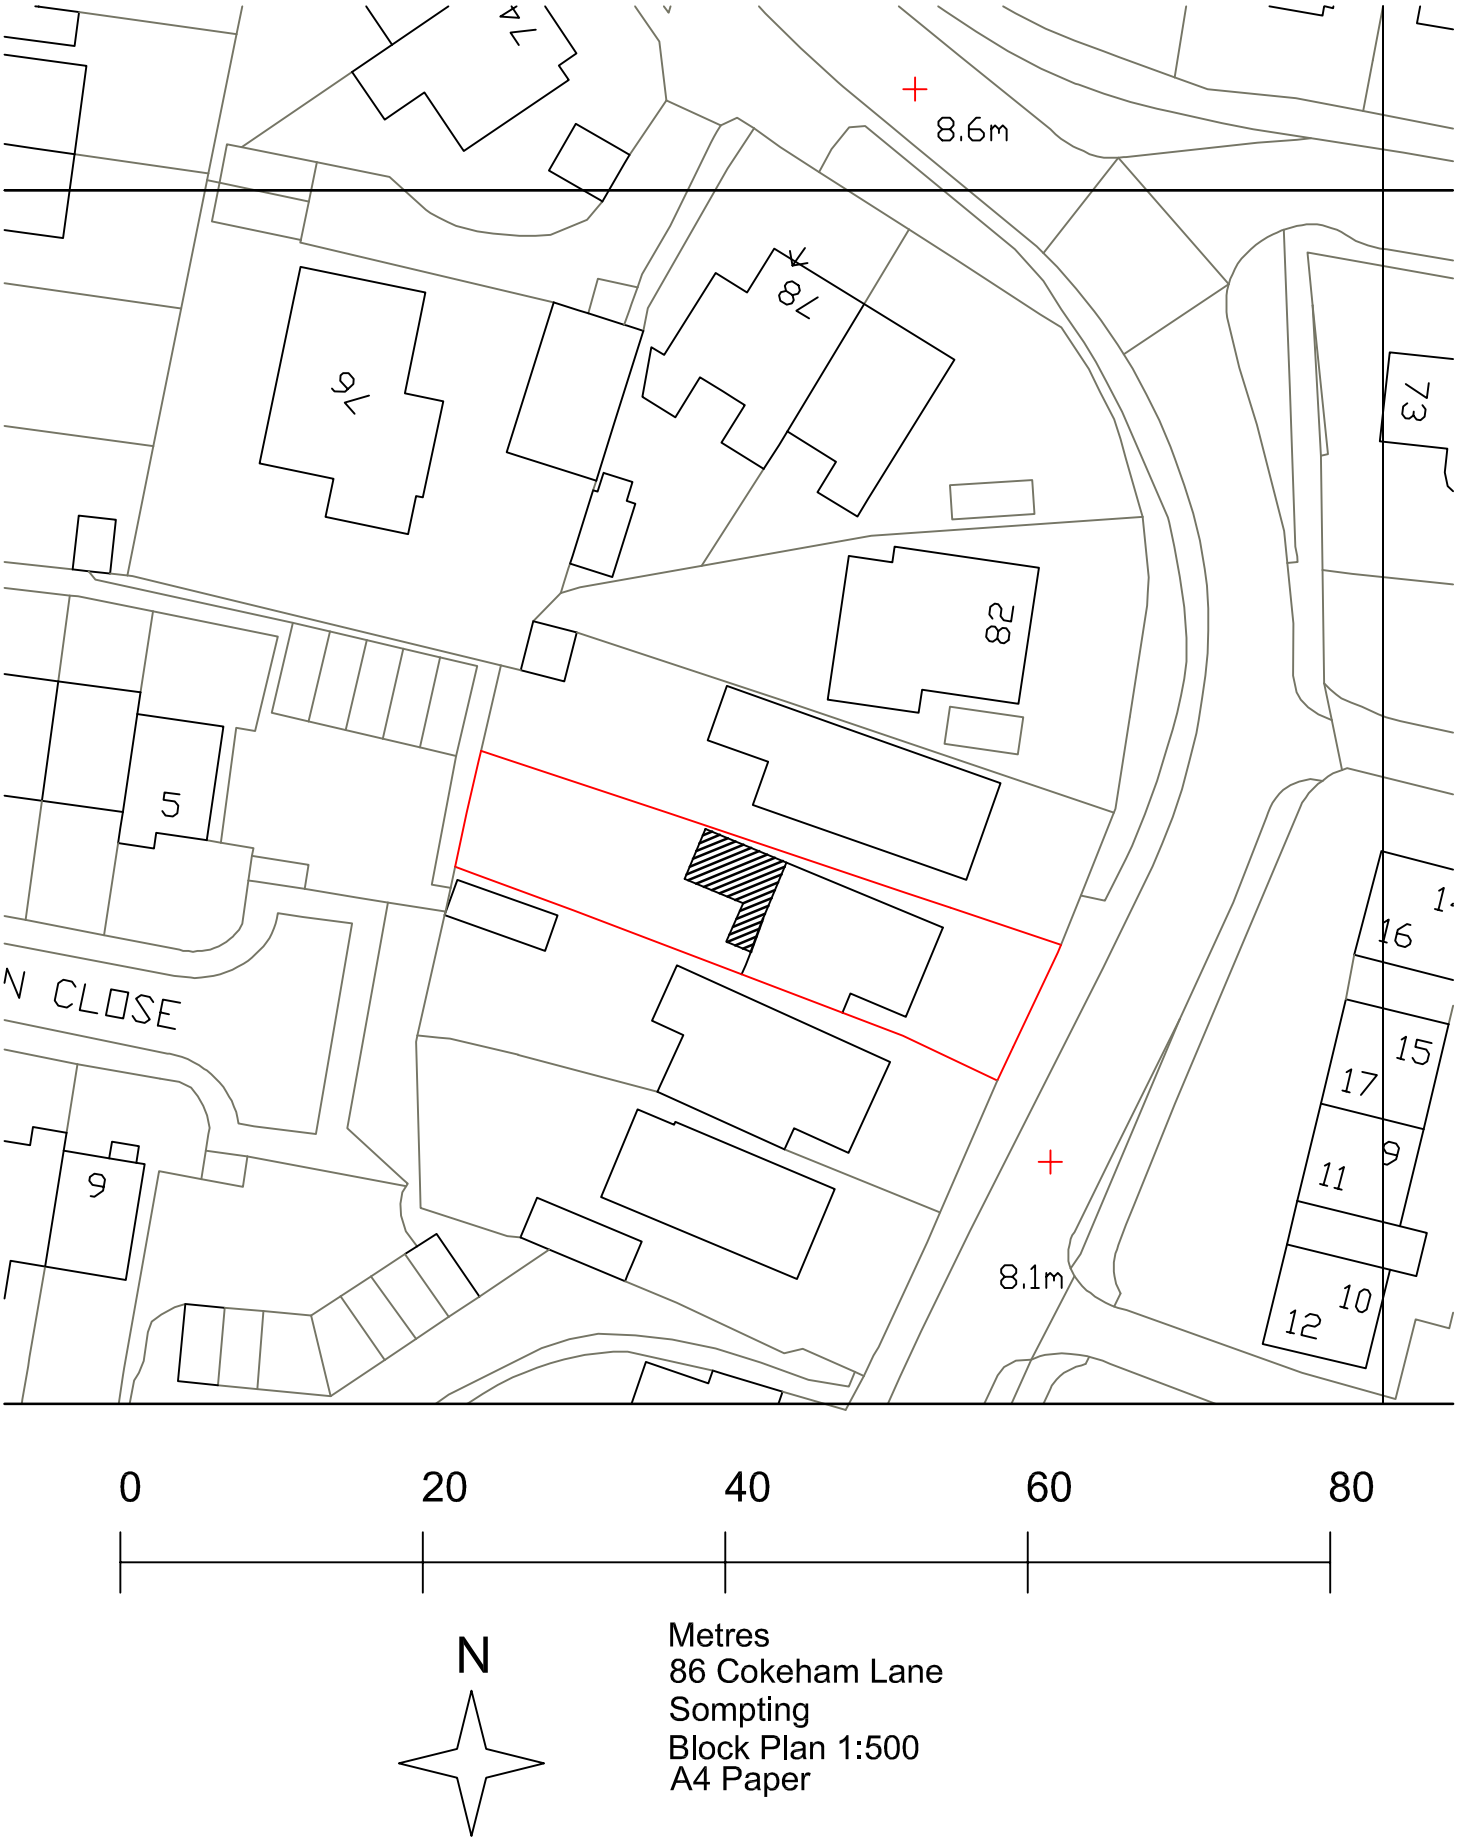


0 20 40 60 80

N

Metres
86 Cokeham Lane
Sompting
Block Plan 1:500
A4 Paper