

Rev	Date	Coments
A	26.09.22	House number amended to 11; Garden wall boundary amended and added

AREA SCHEDULE


EXTENSION
GROSS INTERNAL FLOOR AREA
12.1m²

LOFT EXTENSION
GROSS INTERNAL FLOOR AREA
1.6m²

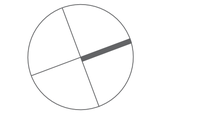


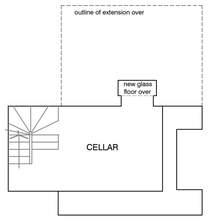


BASEMENT PLAN
1:100

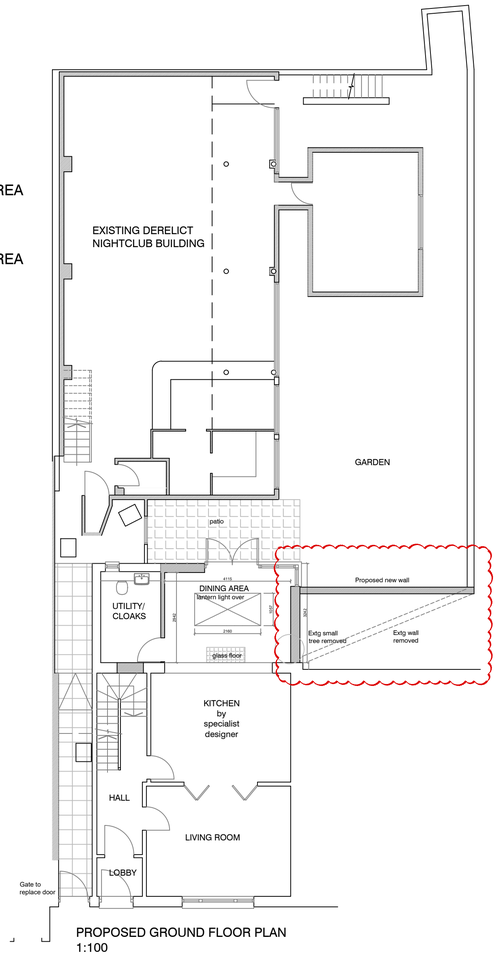


PROPOSED GROUND FLOOR PLAN
1:100

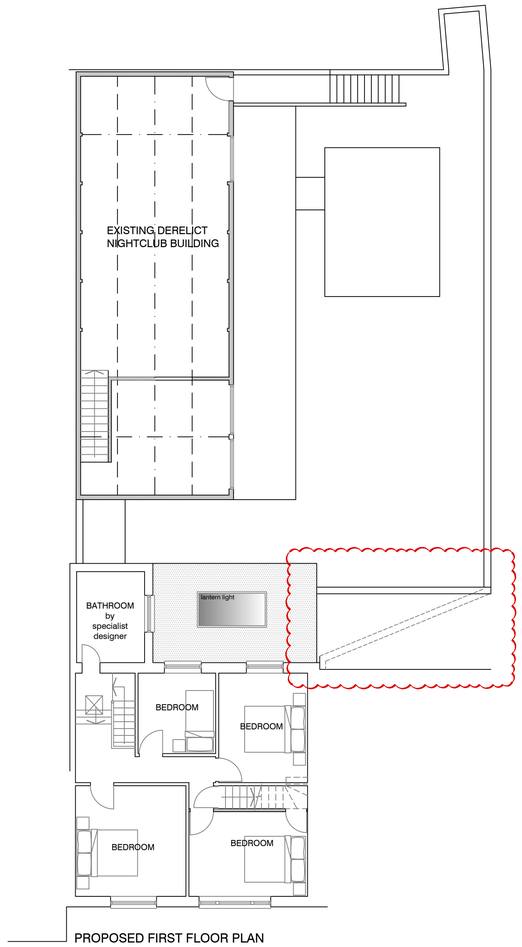

PROPOSED FIRST FLOOR PLAN
1:100

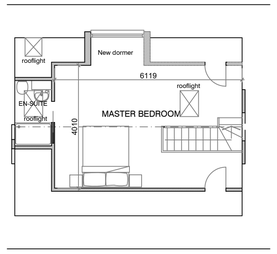


PROPOSED SECOND FLOOR PLAN
1:100

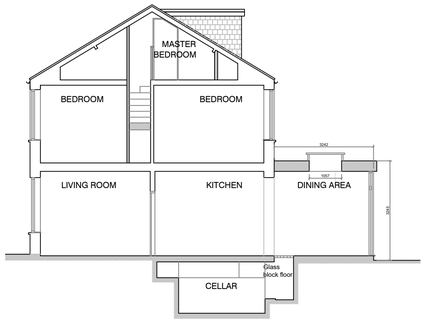


PROPOSED CROSS SECTION
1:100




PROPOSED NORTH ELEVATION
SCALE 1:100

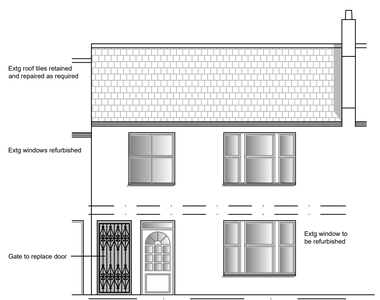


PROPOSED FRONT (WEST) ELEVATION
1:100

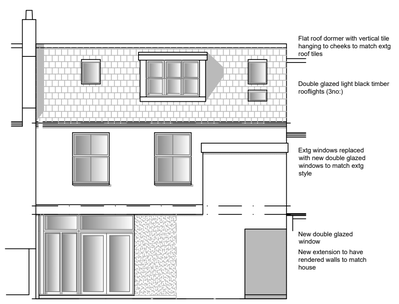

PROPOSED REAR (EAST) ELEVATION
1:100

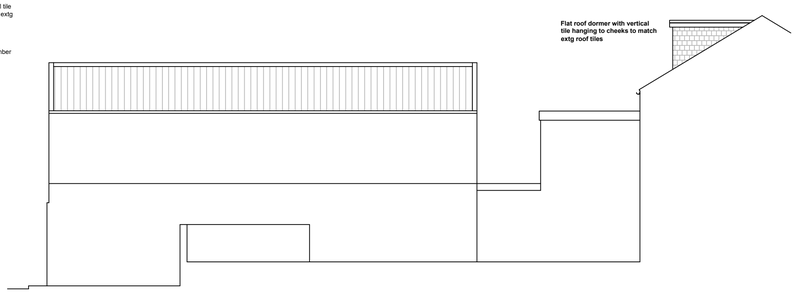

PROPOSED SOUTH ELEVATION
1:100

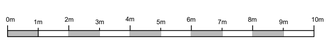

Scale Bar - 1:100

PROJECT
11 WEST STREET, SHOREHAM BY SEA,
EAST SUSSEX, BN43 5WF
Proposed Rear Extension and Roof Dormer Extension

SHEET TITLE
Proposed Plans, Section and Elevations

PROJECT No: 022-20
SHEET No: PL-03 A

DATE
Sept 2022

SCALE
1:100 @ A1