


Proposed West Elevation

1 : 100

Materials to match existing

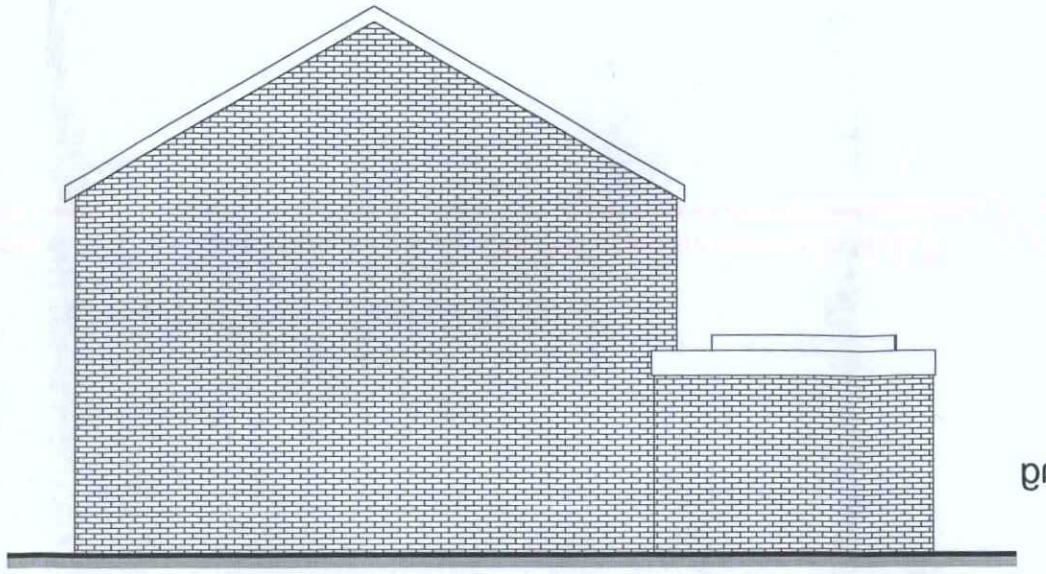


Proposed South Elevation

1 : 100


AMENDMENT

ADUR & WORTHING PLANNING SERVICES	
PLAN AWDM\ 03/18/18	
DATE VALID	28 MAR 2018

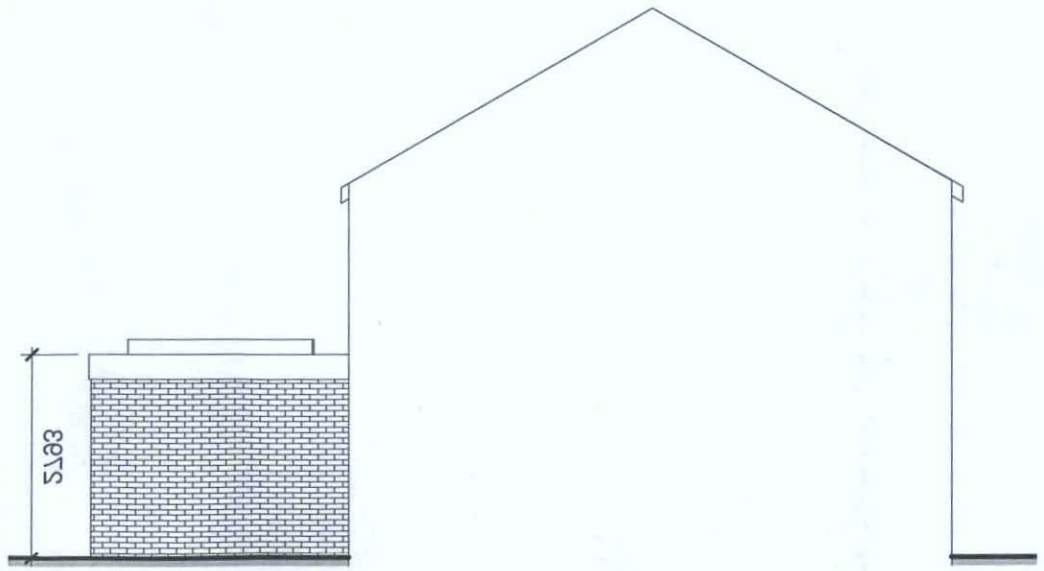

Proposed East Elevation

1 : 100

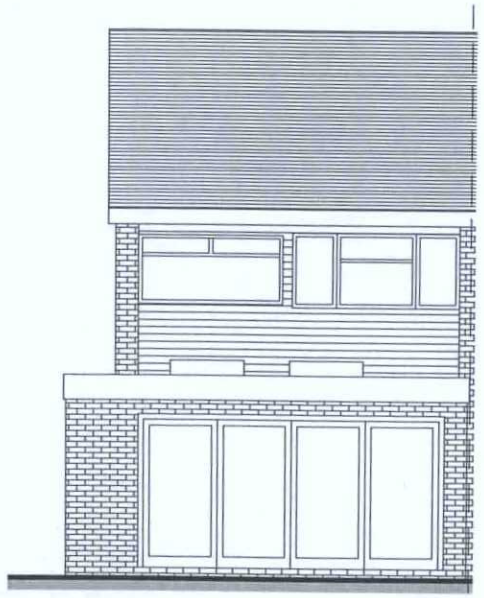

Proposed North Elevation

1 : 100

1:100

1:50

Proposed Elevations		
Project number	17TYN-18 REVA	A102
Date	28th March 2018	
Drawn by	JG	
Checked by	Checker	Scale 1 : 100

Mr & Mrs Eden
17 The Tynings
Lancing
BN15 8PW

These drawings are for approval purposes and must be read in conjunction with all other drawings and documentation. Materials must conform with relevant British or European Standards/Code of Practice. Do not scale from plans, only refer to dimensions shown and dimensions check on site. Materials, Steelwork & Products should ONLY be ordered once dimensions have checked on site. We do not take responsibility for drain surveys. Contractor to satisfy themselves with depths, runs and locations or Drain Survey should be undertaken by Specialist, which we advise clients from an early stage. IF IN DOUBT ASK.

www.yourhomeplans.co.uk
Tel: 0800 6127 664
Your Home Plans