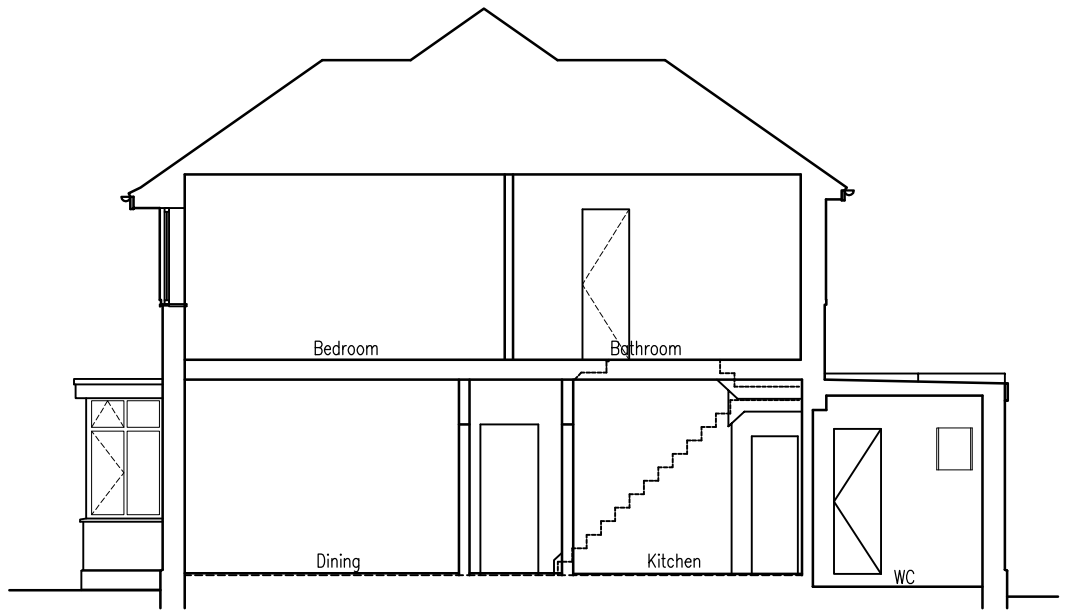

SECTION A : A

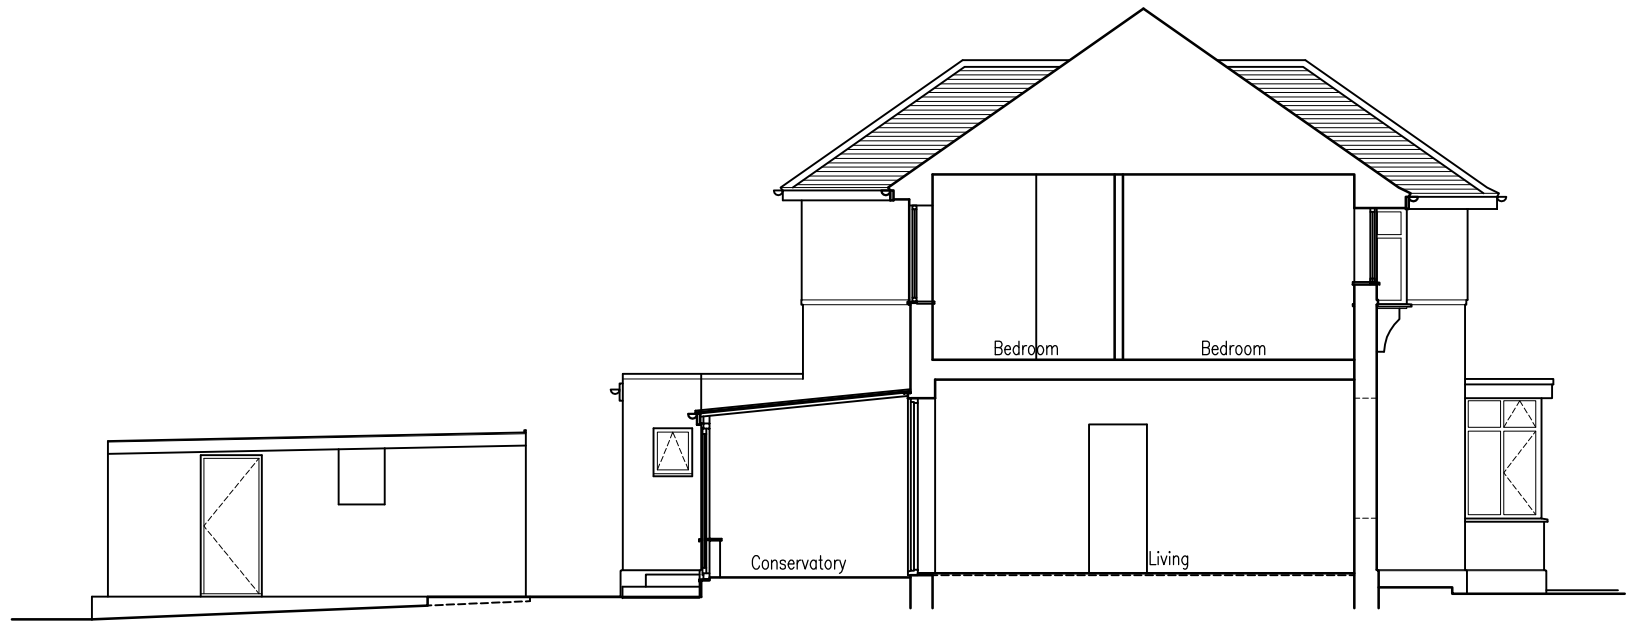

SECTION B : B (EAST ELEVATION)



SECTION C : C

10 metres @ 1:100 on A3

1 metre @ 1:100 on A3

rev.	date

These drawings should be approved by Local Authority Building Control or other appropriate checking Authority prior to commencement of the work.

No dimensions to be scaled from this drawing.
All dimensions to be checked on site.
This drawing is copyright.

client
Tim & Gemma Hall

project
51 Wiston Avenue
Worthing

drawing
Existing Sections

scale 1:100@A3 date 13.04.2022

drawn BBB

9 Kenton Road
Hove, East Sussex
BN3 4PG
tel: 01273 298217
fax: 01273 298217
e-mail: info@clairehaigharchitects.co.uk

Claire Haigh
Associates Ltd

CH 1127 /004 rev.