

**South Facing (Side) Elevation**

1m 2m 3m 4m 5m 6m 7m 8m 9m 10m

1:100 Scale Bar



**East Facing (rear) Elevation**

1m 2m 3m 4m 5m 6m 7m 8m 9m 10m

1:100 Scale Bar



**North Facing (side) Elevation**

1m 2m 3m 4m 5m 6m 7m 8m 9m 10m

1:100 Scale Bar

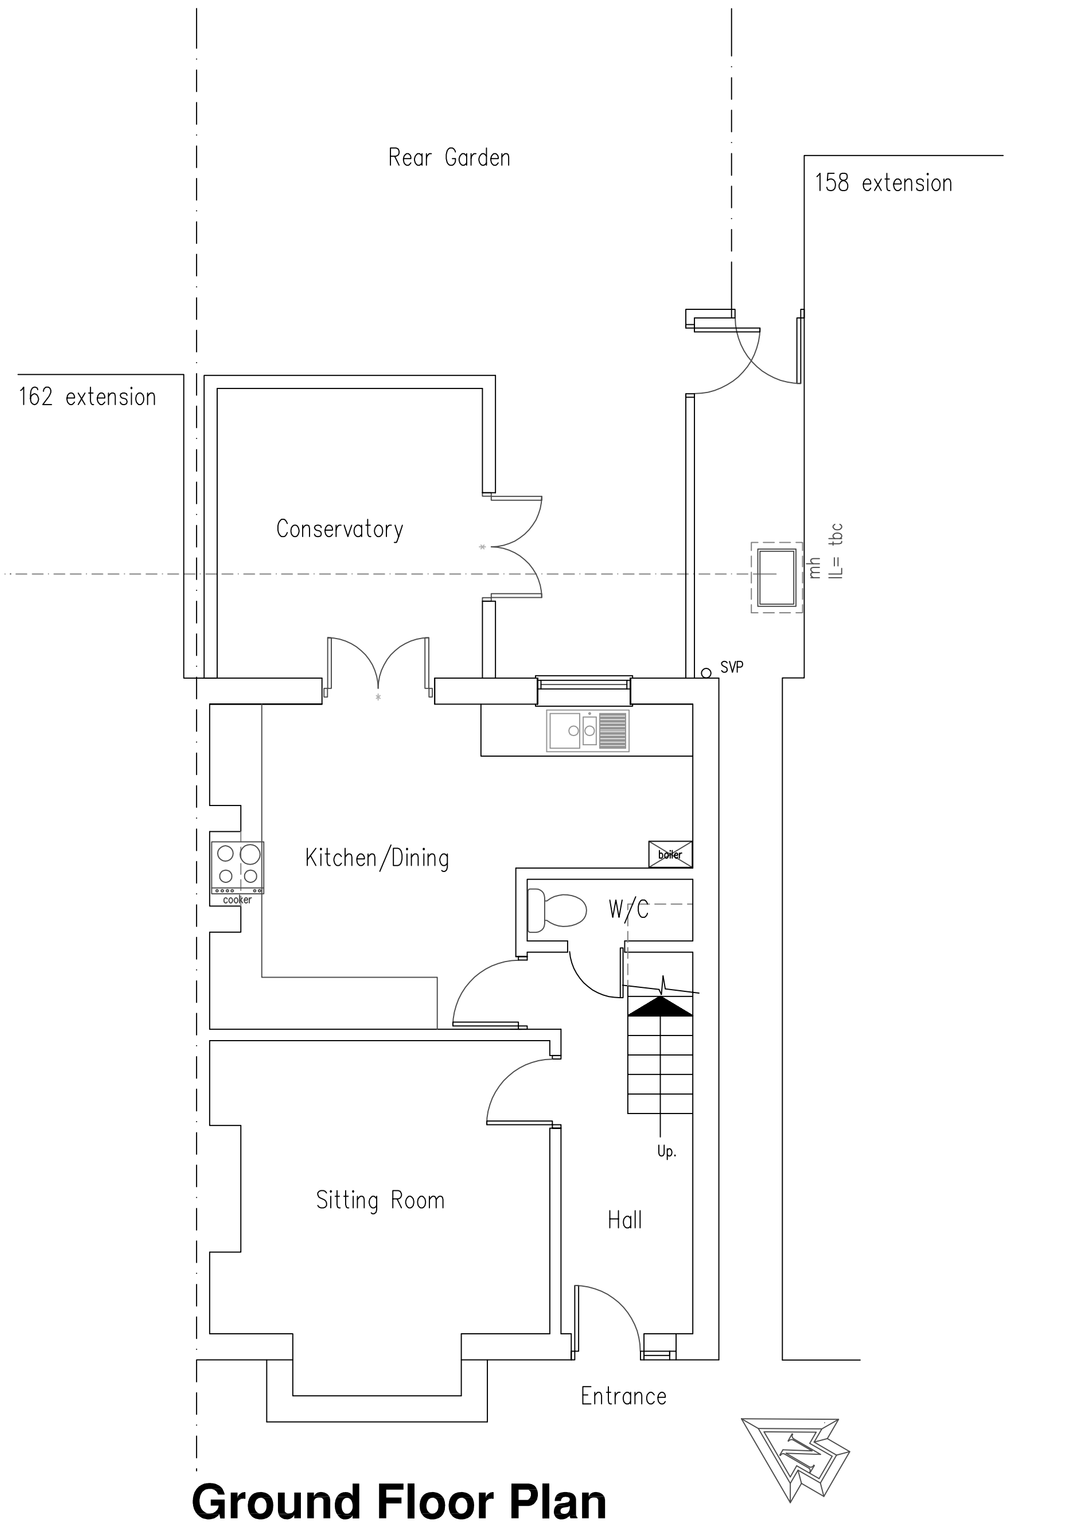


**Ground Floor Plan**

1:50 Scale Bar

1m 2m 3m 4m 5m 6m 7m 8m 9m 10m

DO NOT SCALE FROM THIS DRAWING EXCEPT FOR PLANNING AS PHOTOCOPIES WILL BE SUBJECT TO DISTORTION.
DRAWINGS TO BE READ IN CONJUCTION WITH ALL OTHER ARCHITECT'S & STRUCTURAL ENGINEER'S CONTRACT DRAWINGS & SPECIFICATIONS.
ANY DISCREPANCIES MUST BE BROUGHT TO THE ATTENTION OF THE ARCHITECT IMMEDIATELY.
THE CONTRACTOR MUST VERIFY ALL DIMENSIONS BY SITE MEASUREMENT BEFORE ORDERING MATERIALS OR MANUFACTURING COMPONENTS.
SUBSTITUTE MATERIALS & PRODUCTS TO THOSE NAMED WILL BE ACCEPTABLE IF PROVEN TO BE OF EQUAL OR HIGHER PERFORMANCE AND NOT IN CONFLICT WITH OTHER ELEMENTS.

Project:

Proposed
Rear Extension At:
160 Old Shoreham Road
Shoreham By Sea
West Sussex
BN43 5TE

Drawing title:

Plans & Elevations As Existing

Client:

Chris Gallani

© Copyright of:

Architectural & Planning Services
7 Erringham Road
Shoreham By Sea
West Sussex
BN43 5NQ

BJW

01273 441009
07856899101
e-mail: benw@bjwarchitectural.co.uk
website: bjwarchitectural.co.uk

| Scale: | Paper size |
|---|---|
| 1:50 1:100 | A1 |

| Date: | Drawn: |
|---|---|
| 13.7.2022 | BJW |

| Drg. No. | Rev'n |
|---|---|
| 01 | |

Note: All dimensions to be checked on site.