

DO NOT SCALE FROM THIS DRAWING

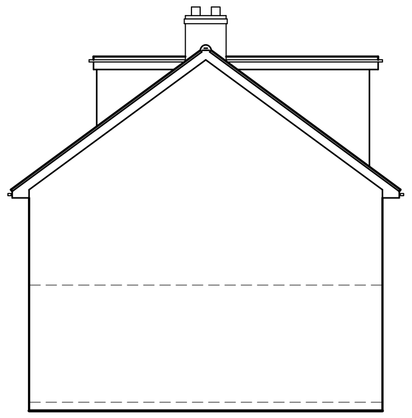


West Elevation




North Elevation

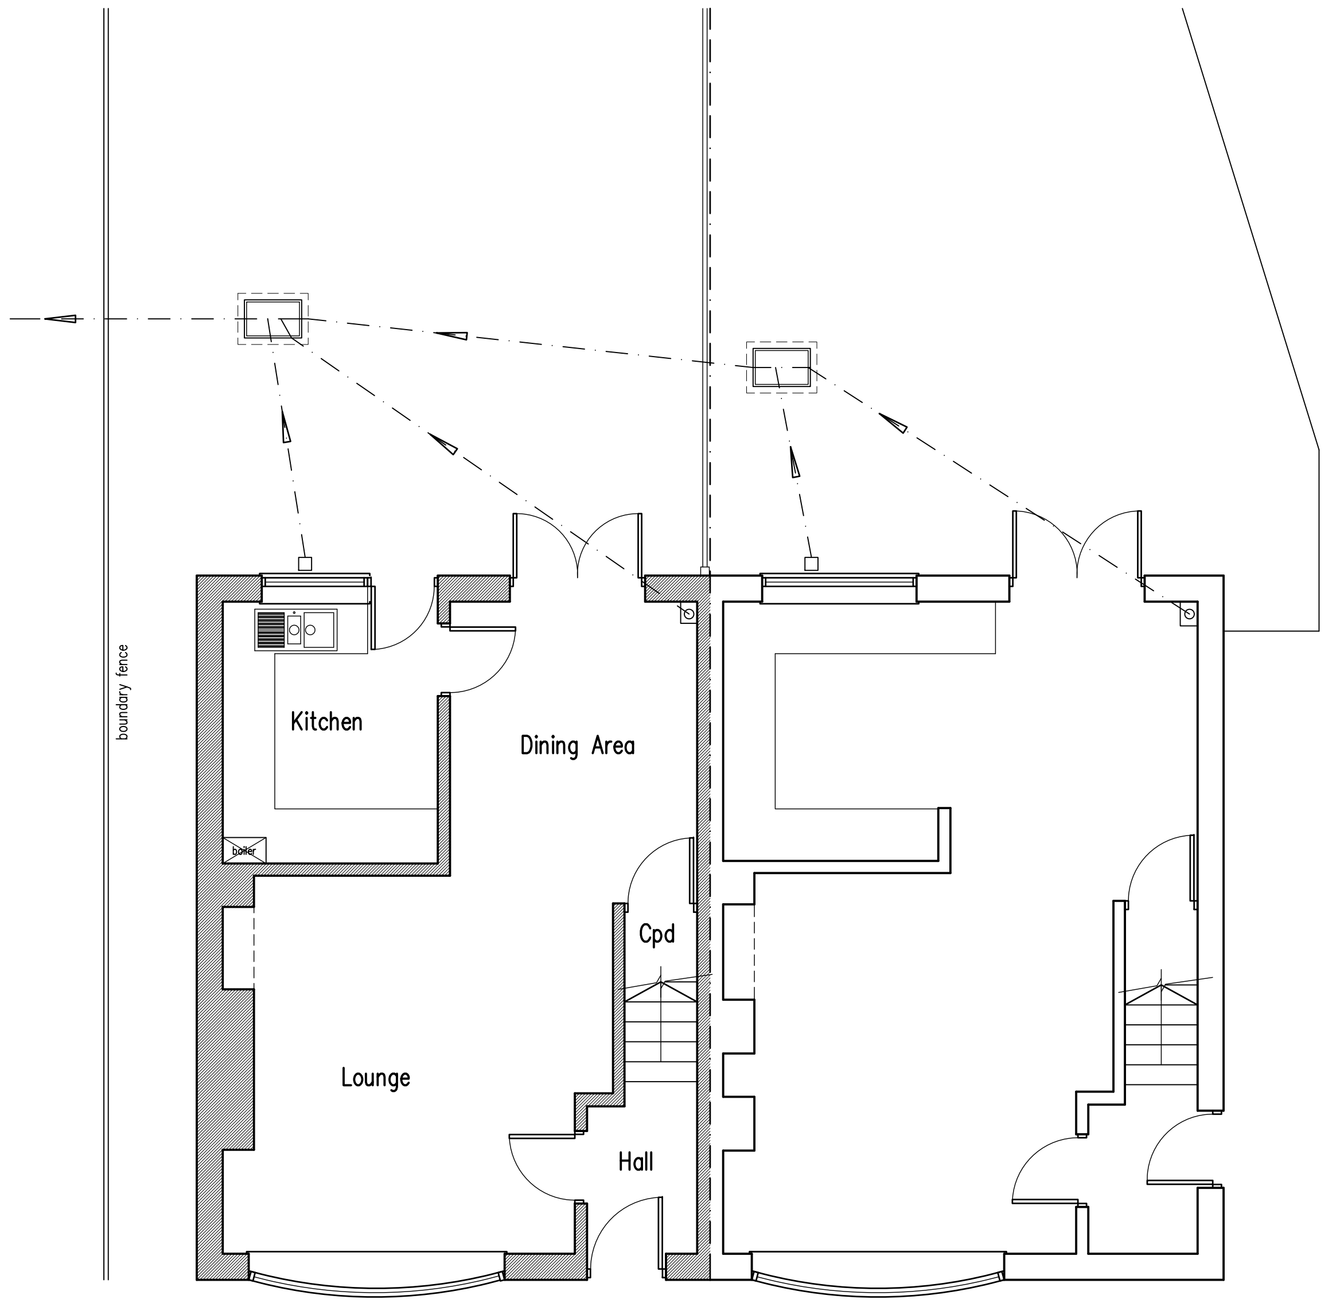


Ground Floor Plan

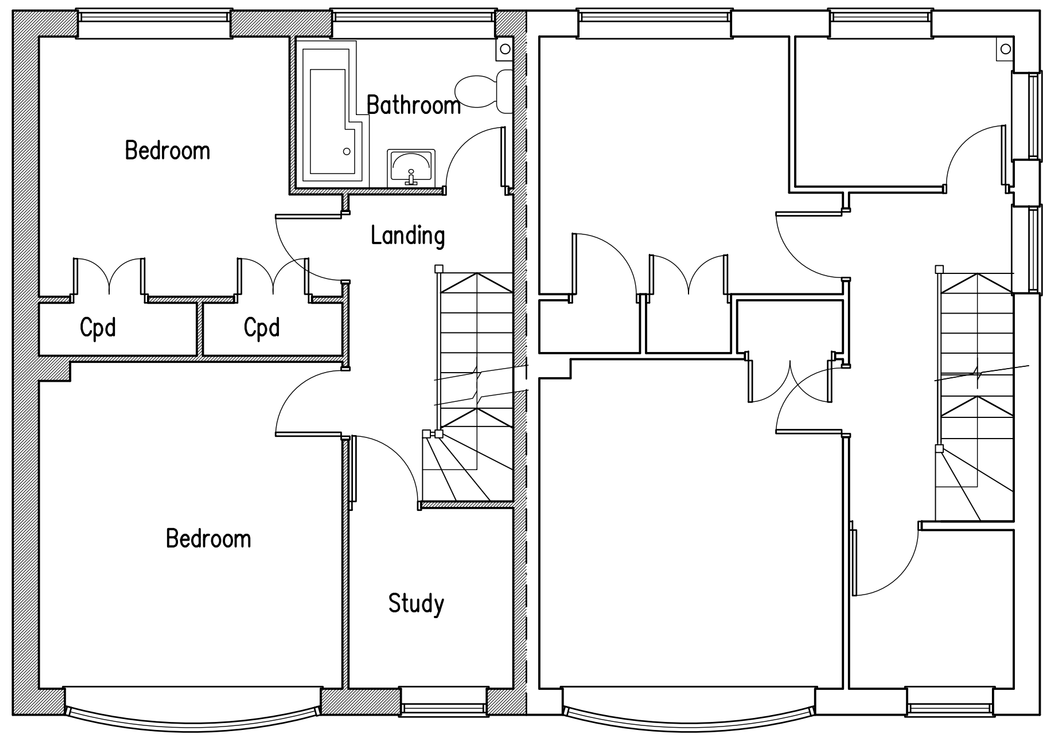

First Floor Plan

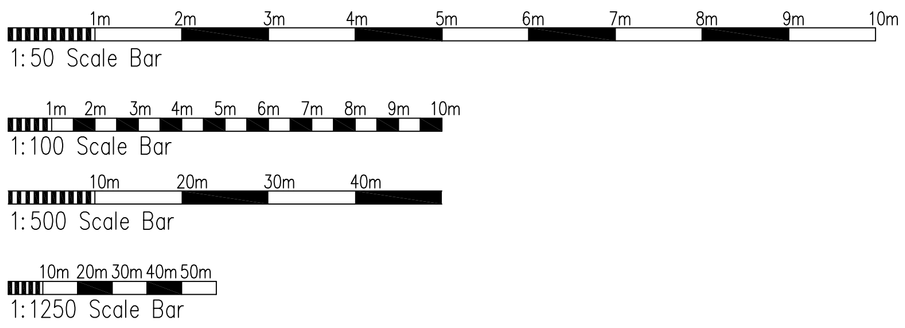

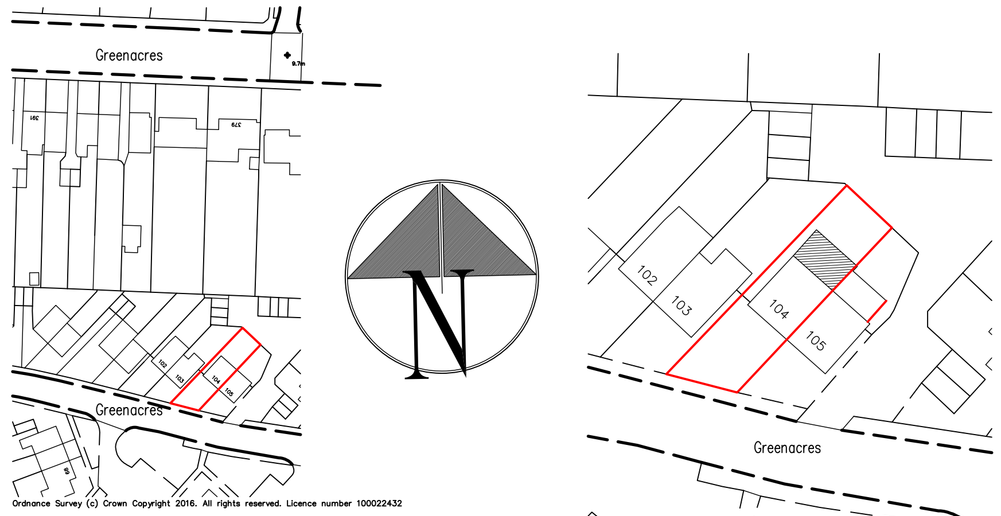

Location Plan 1:1250

Block Plan 1:500

Proposed Single Storey Rear Extension at: 104 Greenacres, Shoreham-By-Sea, West Sussex

rja Planning & Building Consultants Ltd.
1st Floor
10 High Street
Shoreham-By-Sea
West Sussex BN43 5DA
t: 01273 467297 mob: 07971 375739
e: rex@rjapbc.co.uk web: www.rjapbc.co.uk

Chartered Institute of Architectural Technologists

PROJECT: 104 Greenacres, Shoreham-By-Sea

DRAWING TITLE: Existing Floor Plans & Elevations

CLIENT: Mr & Mrs C Alexander

DWG NO: 222904-01

REVISION:

SCALE: 1:50, 1:100 @ A1

DATE: 16.08.22

DRAWN: rex