

DO NOT SCALE FROM THIS DRAWING

1m 2m 3m 4m 5m 6m 7m 8m 9m 10m
1:50 Scale Bar


1m 2m 3m 4m 5m 6m 7m 8m 9m 10m
1:100 Scale Bar

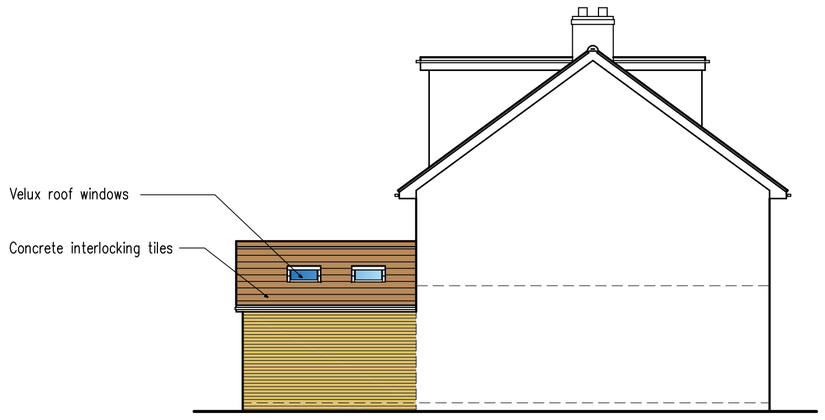


West Elevation

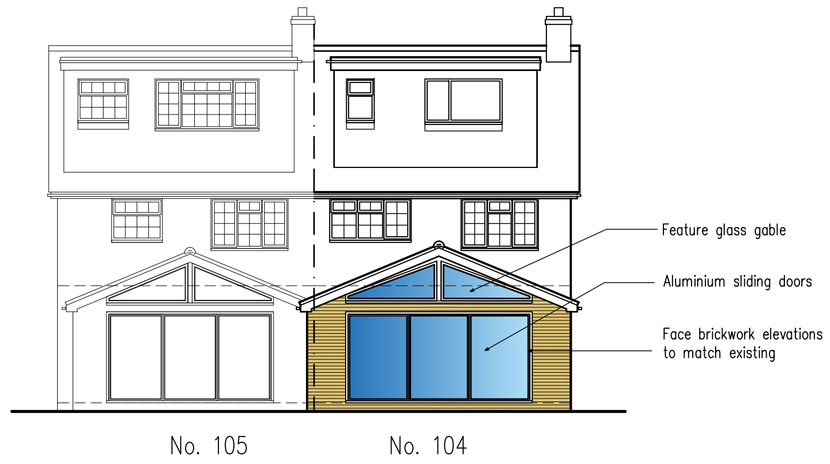


North Elevation

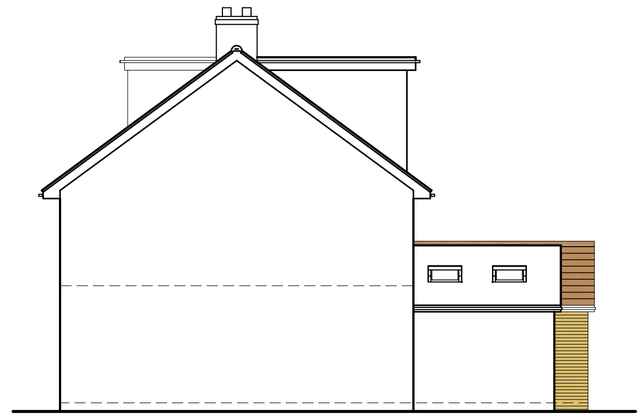

East Elevation
(showing No. 105's proposed extension)

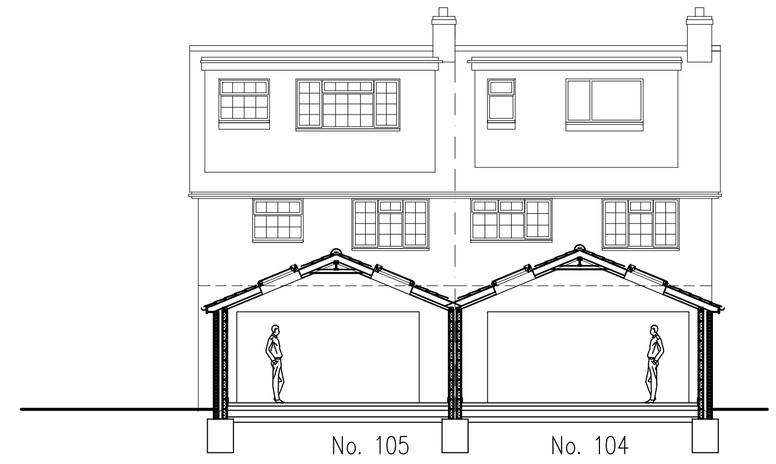

Typical Section

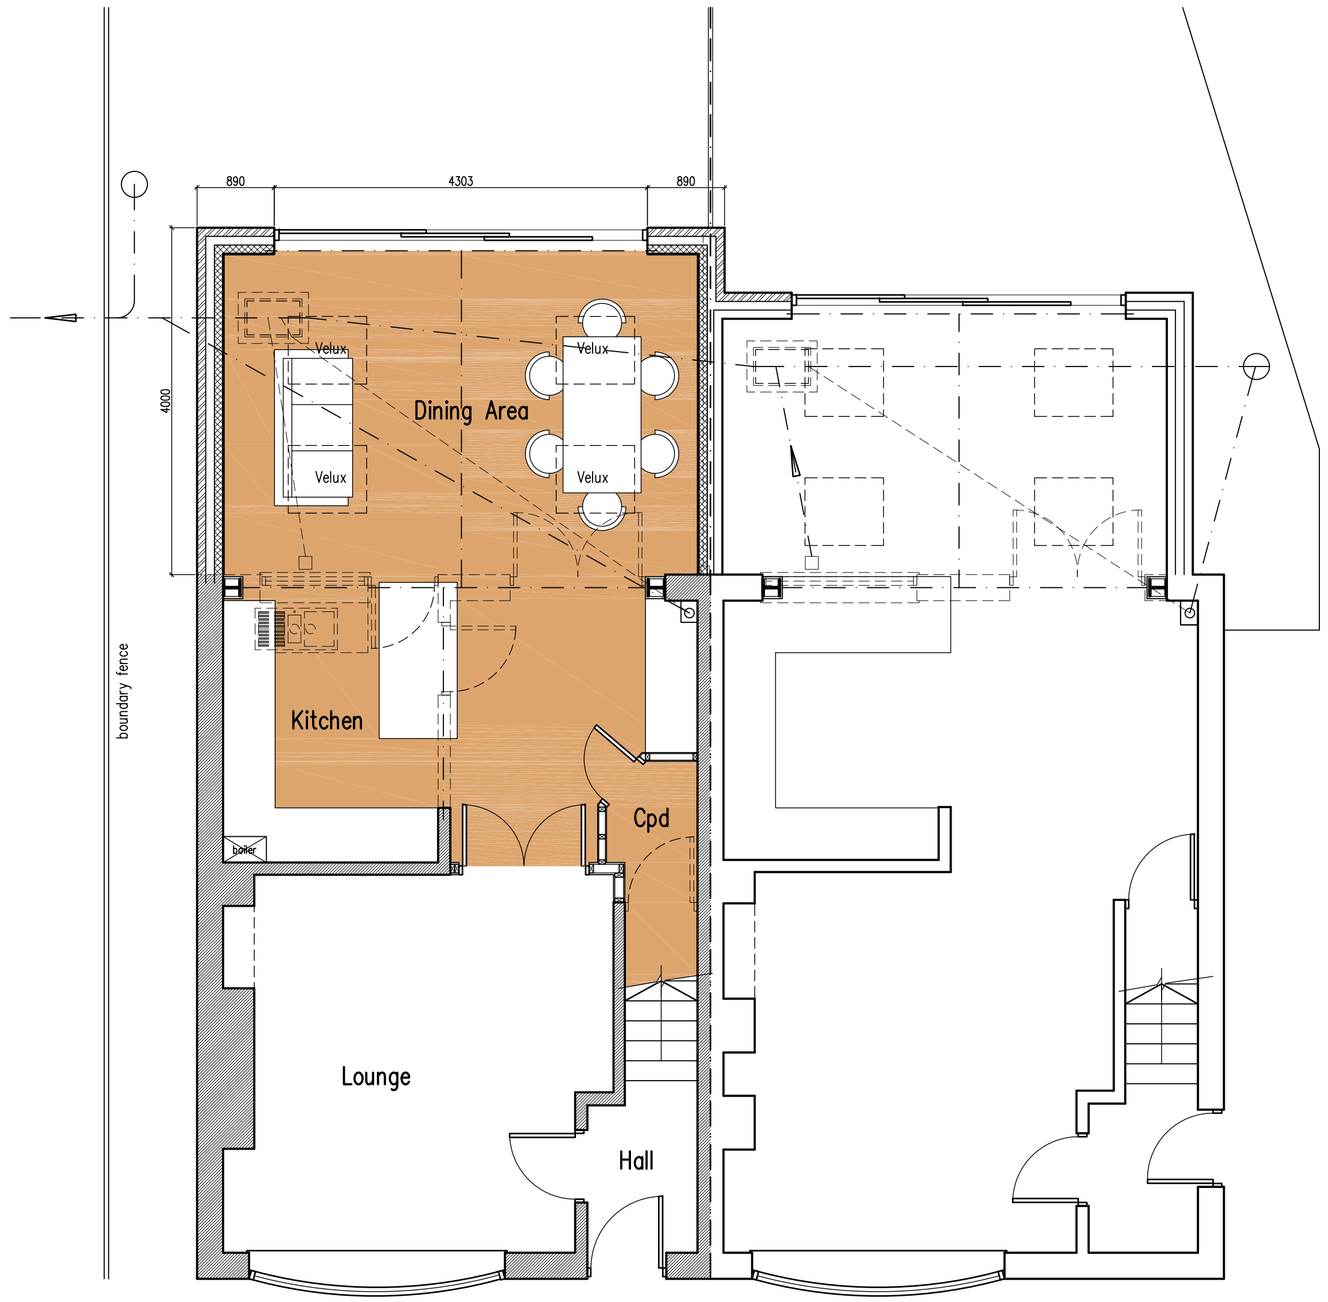

Ground Floor Plan



First Floor Plan

B	01.09.22	East elevation added
A	22.08.22	Extension widened

Proposed Single Storey Rear Extension at: 104 Greenacres, Shoreham-By-Sea, West Sussex

rja Planning & Building Consultants Ltd,
1st Floor
10 High Street
Shoreham-By-Sea
West Sussex BN43 5DA
t: 01273 467297 mob: 07971 375739
e: rex@rjapbc.co.uk web: www.rjapbc.co.uk

Chartered Institute of Architectural Technologists

PROJECT: 104 Greenacres, Shoreham-By-Sea
DRAWING TITLE: Proposed Floor Plans & Elevations
CLIENT: Mr & Mrs C Alexander
DWG NO: 222904-02
REVISION: B
SCALE: 1:50, 1:100 @ A1
DATE: 16.08.22
DRAWN: rex