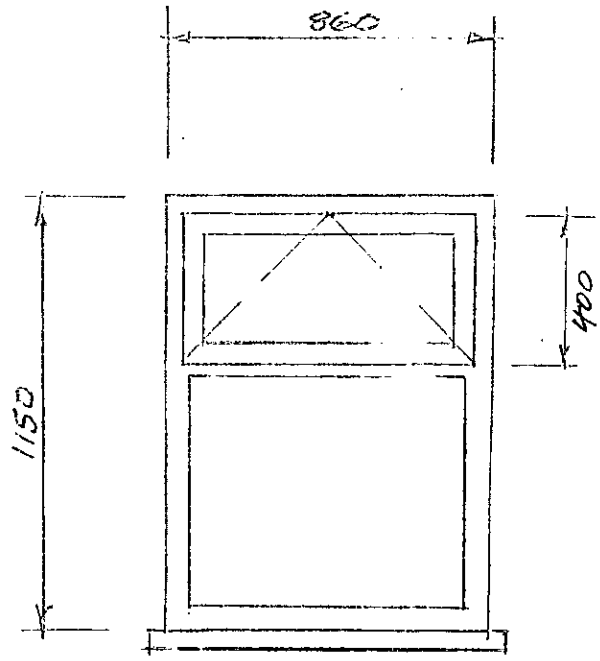

WHITE UPVC TOPHUNG WINDOW
WITH DOUBLE GLAZED CLEAR
FLOAT GLAZING

N.B. NOT MEANS OF ESCAPE

ADUR & WORTHING
PLANNING SERVICES
PLAN AWDM/1452/12
DATE VALID 21 DEC 2012

DATE DEC 2012	REMOVE DOOR AND FIT NEW WINDOW TO KITCHEN 6 WINDMILL PARADE 173 OLD SHOREHAM ROAD SOUTHWICK	M.J.J. TANNER SOUTH HAMBYE 16 NORTH LANE EAST PRESTON WEST SUSSEX BN16 1DA TEL/FAX: 01903 774211
SCALE 1:20		
DRG No 842 - Sk1		