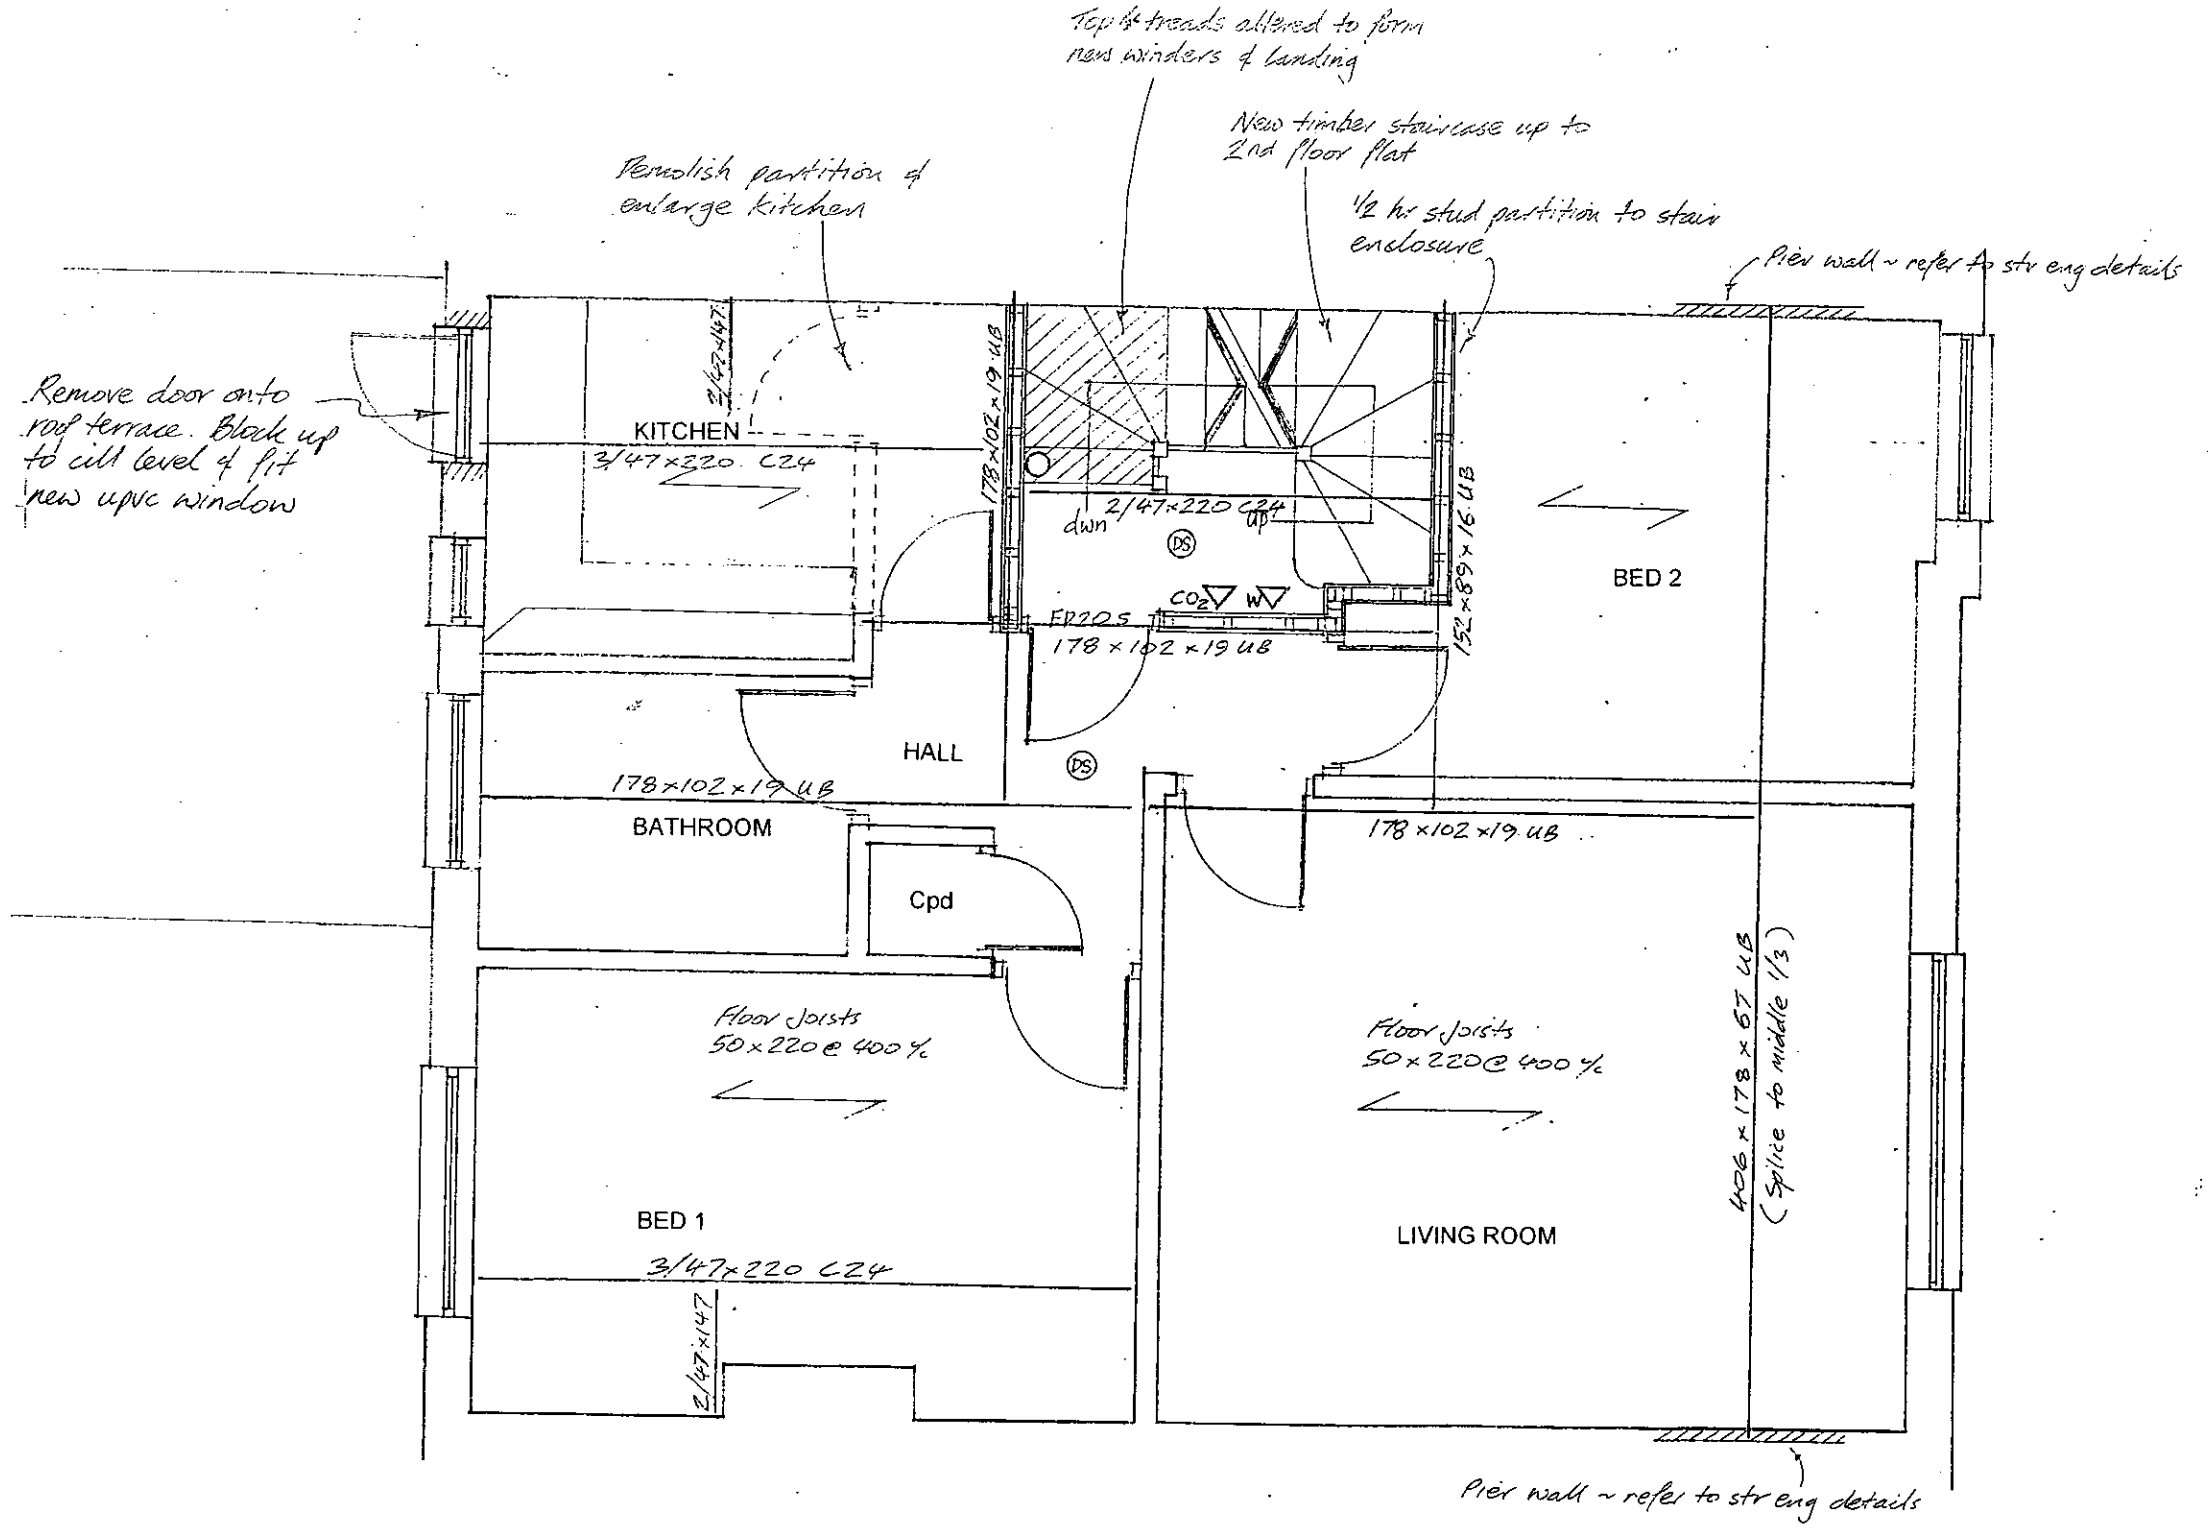

PROPOSED 1st Flr PLAN

All dimensions to be checked on site

DS Smoke detector

Emergency light

W Water extinguisher

CO_2 CO_2 extinguisher

[redacted]

ADUR & WORTHING PLANNING SERVICES	
PLAN	AWDM/1452/12
DATE VALID	21 DEC 2012

B	Replace kitchen door with window 21/11/2012
A	Steel sizes revised 19/4/2012

REVISIONS

M.J.J. TANNER
SOUTH HAMBYE
16 NORTH LANE
EAST PRESTON
WEST SUSSEX BN16 1DA
TEL/FAX: 01903 774211

HARRISON BRANT
6 Windmill Parade
173 Old Shoreham Road
Southwick
BN42 4QB

REMOVE DOOR AND FIT NEW WINDOW TO KITCHEN

DATE	Oct 2011
SCALE	1:50
DRG No	842-3 B