
DO NOT SCALE DRAWING EXCEPT FOR PLANNING PURPOSES
ALL DIMENSIONS TO BE CHECKED ON SITE

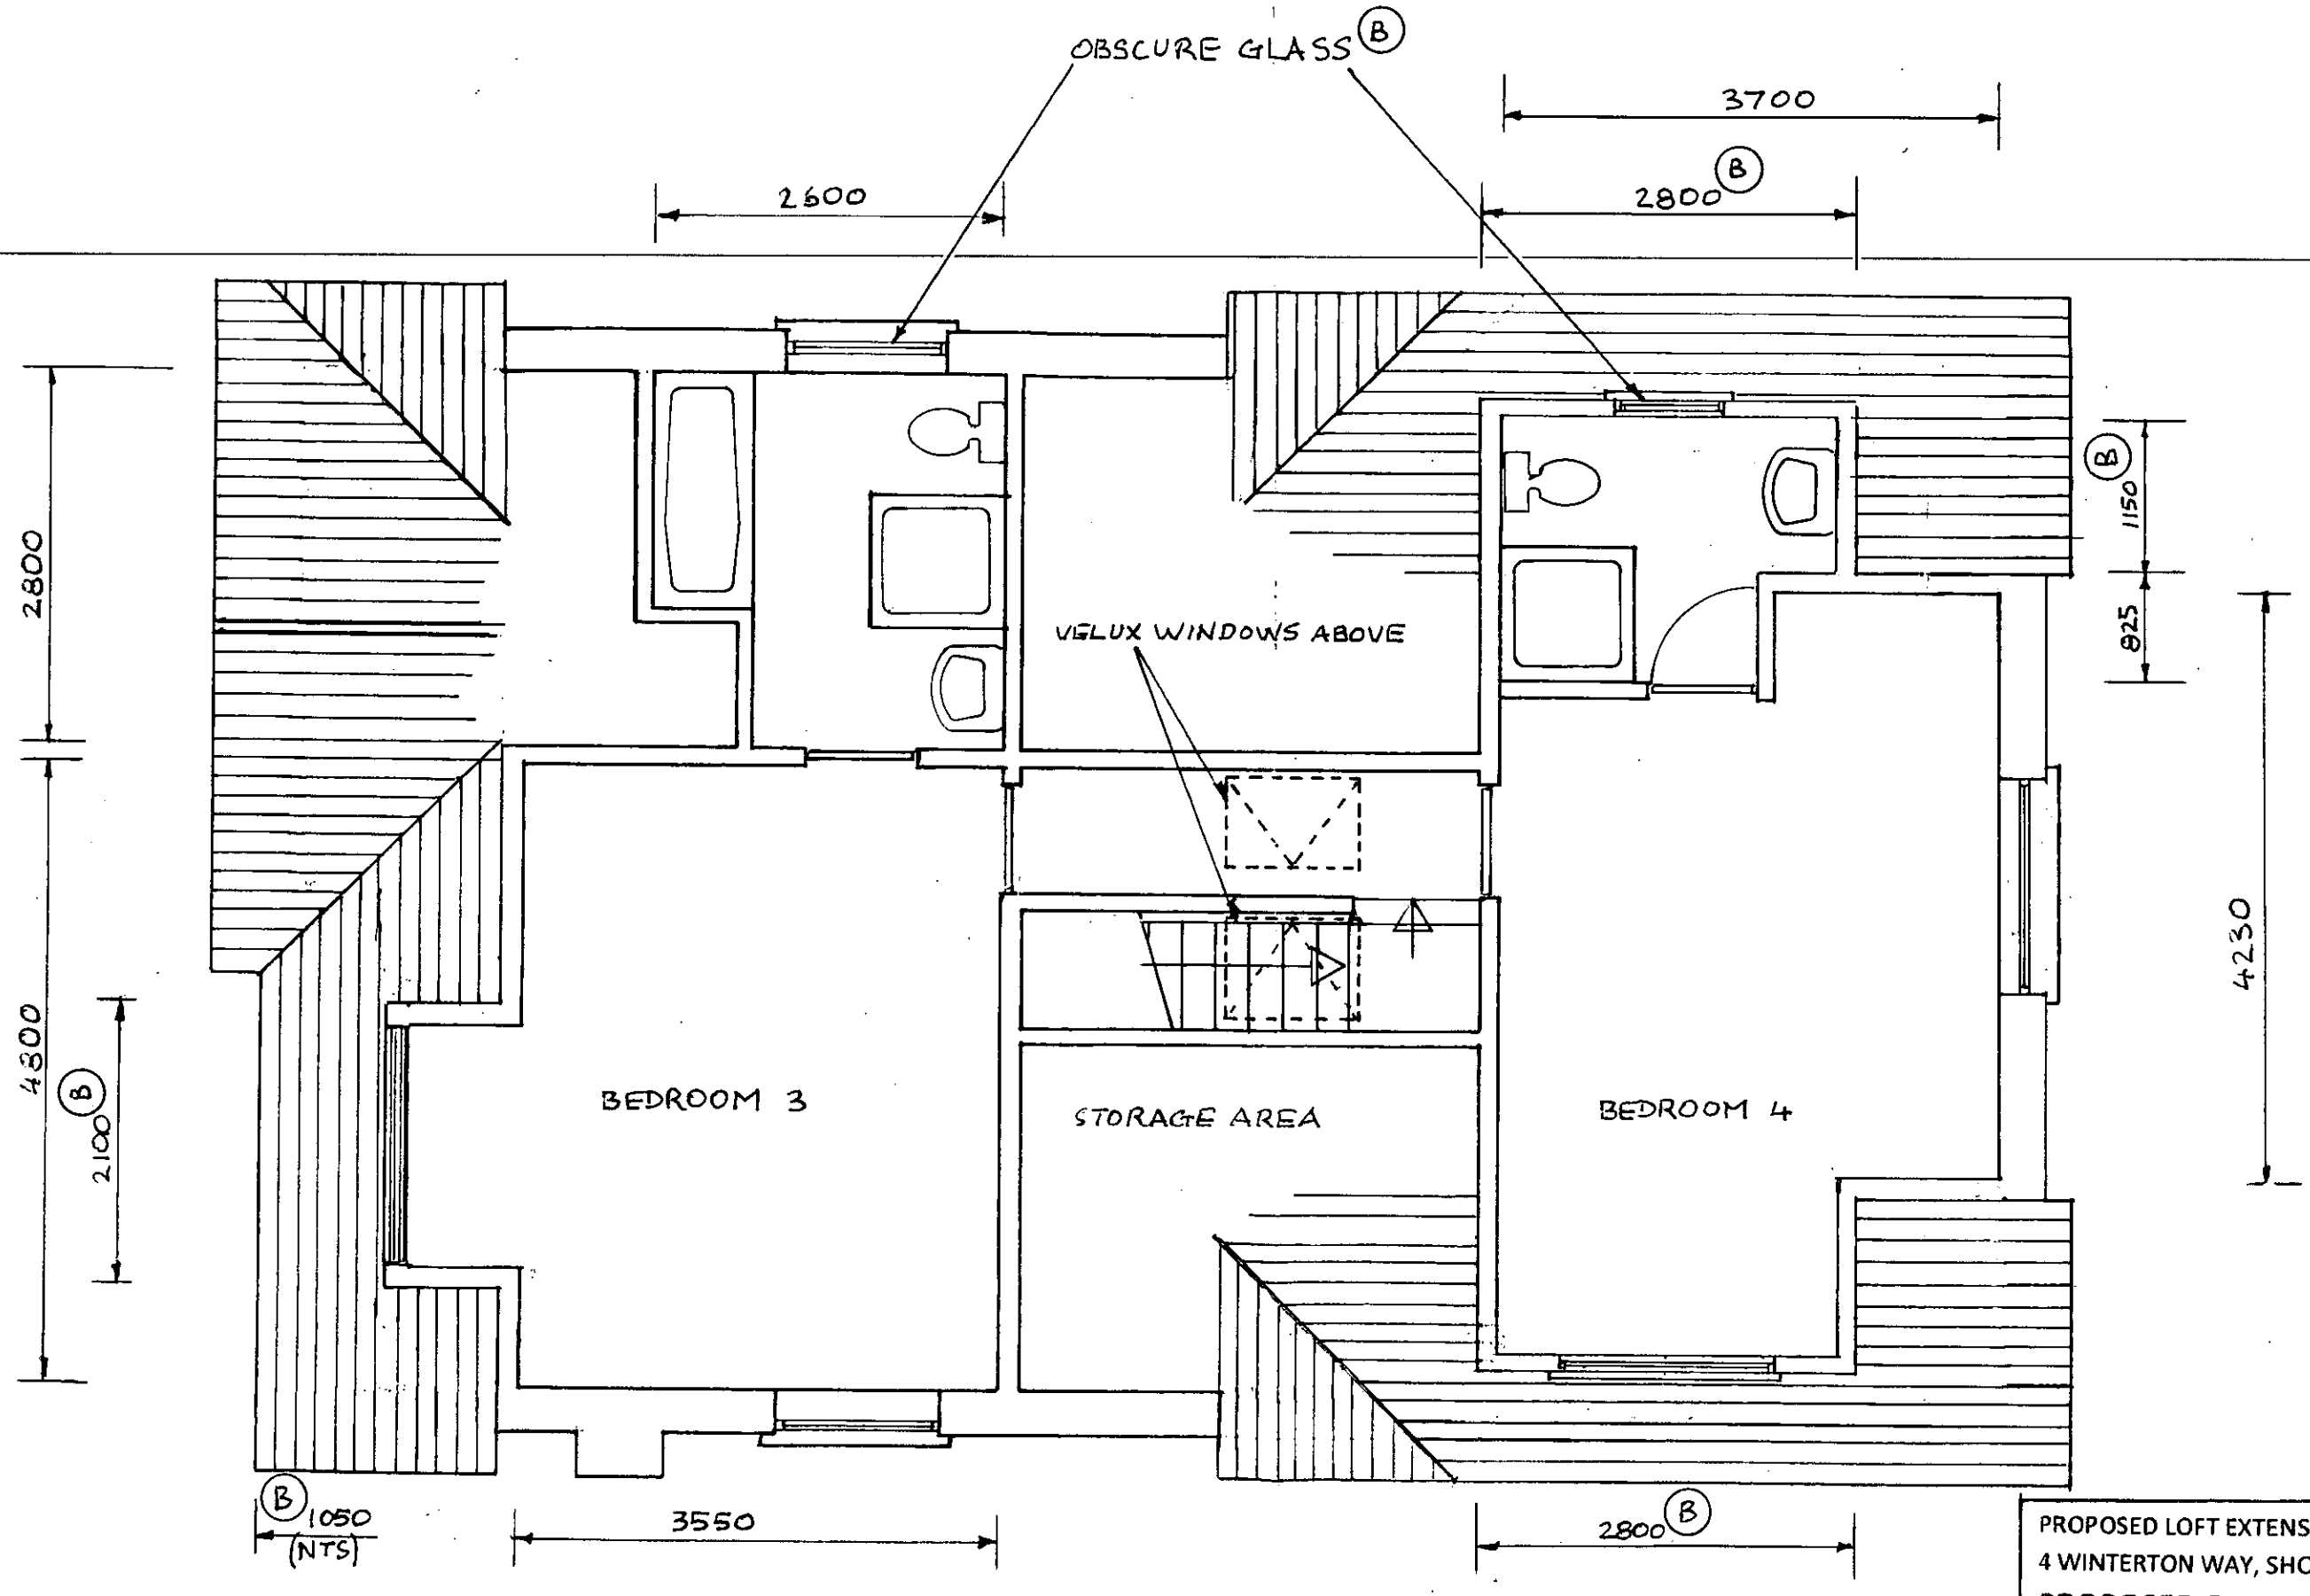

PROPOSED LOFT EXTENSION
4 WINTERTON WAY, SHOREHAM-BY-SEA

PROPOSED FIRST FLOOR PLAN

SCALE 1:50 DATE 28/9/12
DRAWN – H.WILMAN DRWG NO. WIN-07/A3
REF. REV.- B 19/12/2012