

DO NOT SCALE DRAWING EXCEPT FOR PLANNING PURPOSES
ALL DIMENSIONS TO BE CHECKED ON SITE

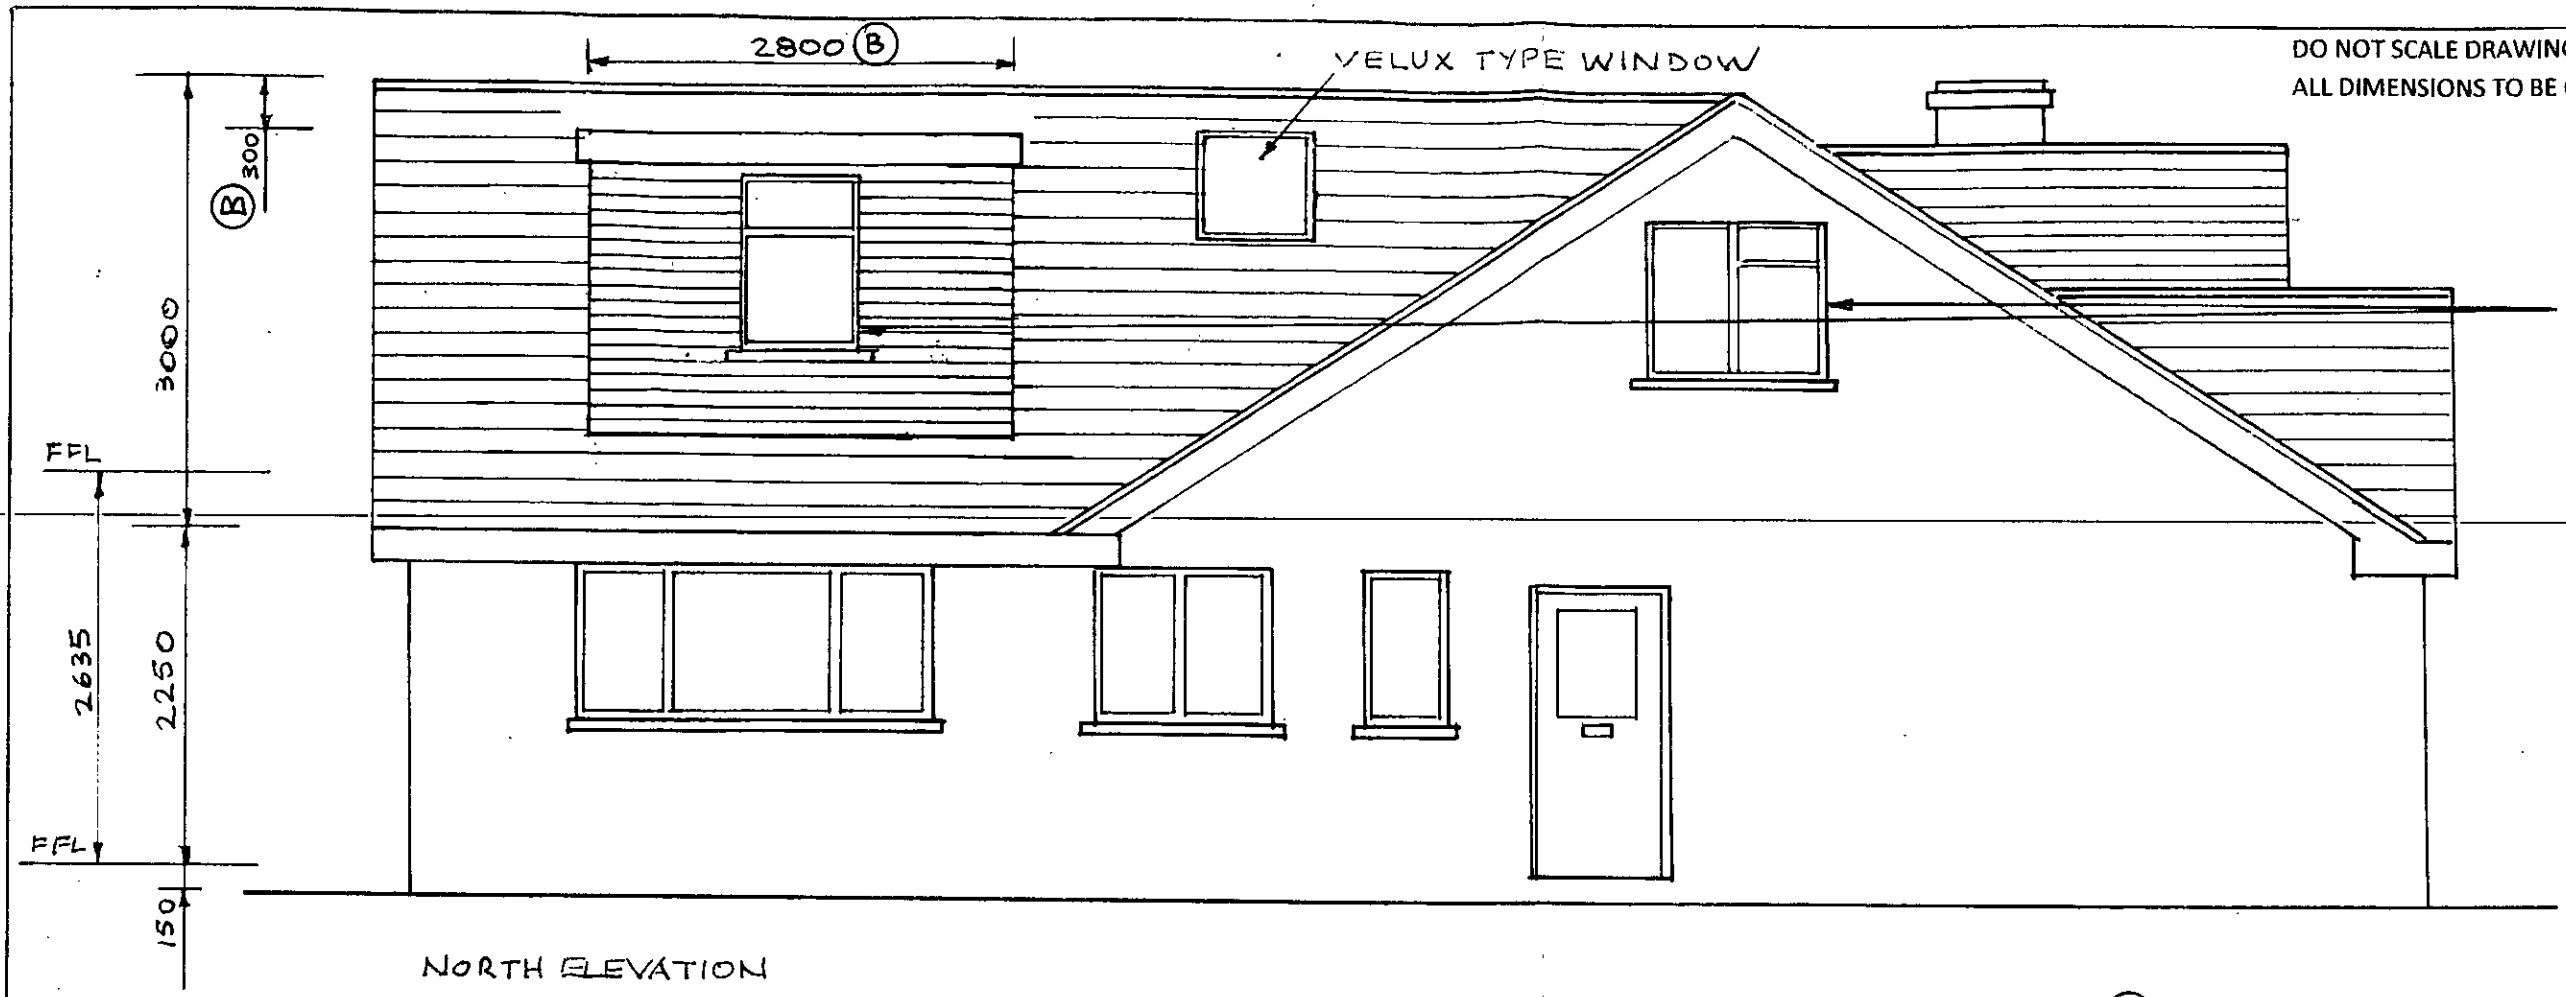

NORTH ELEVATION

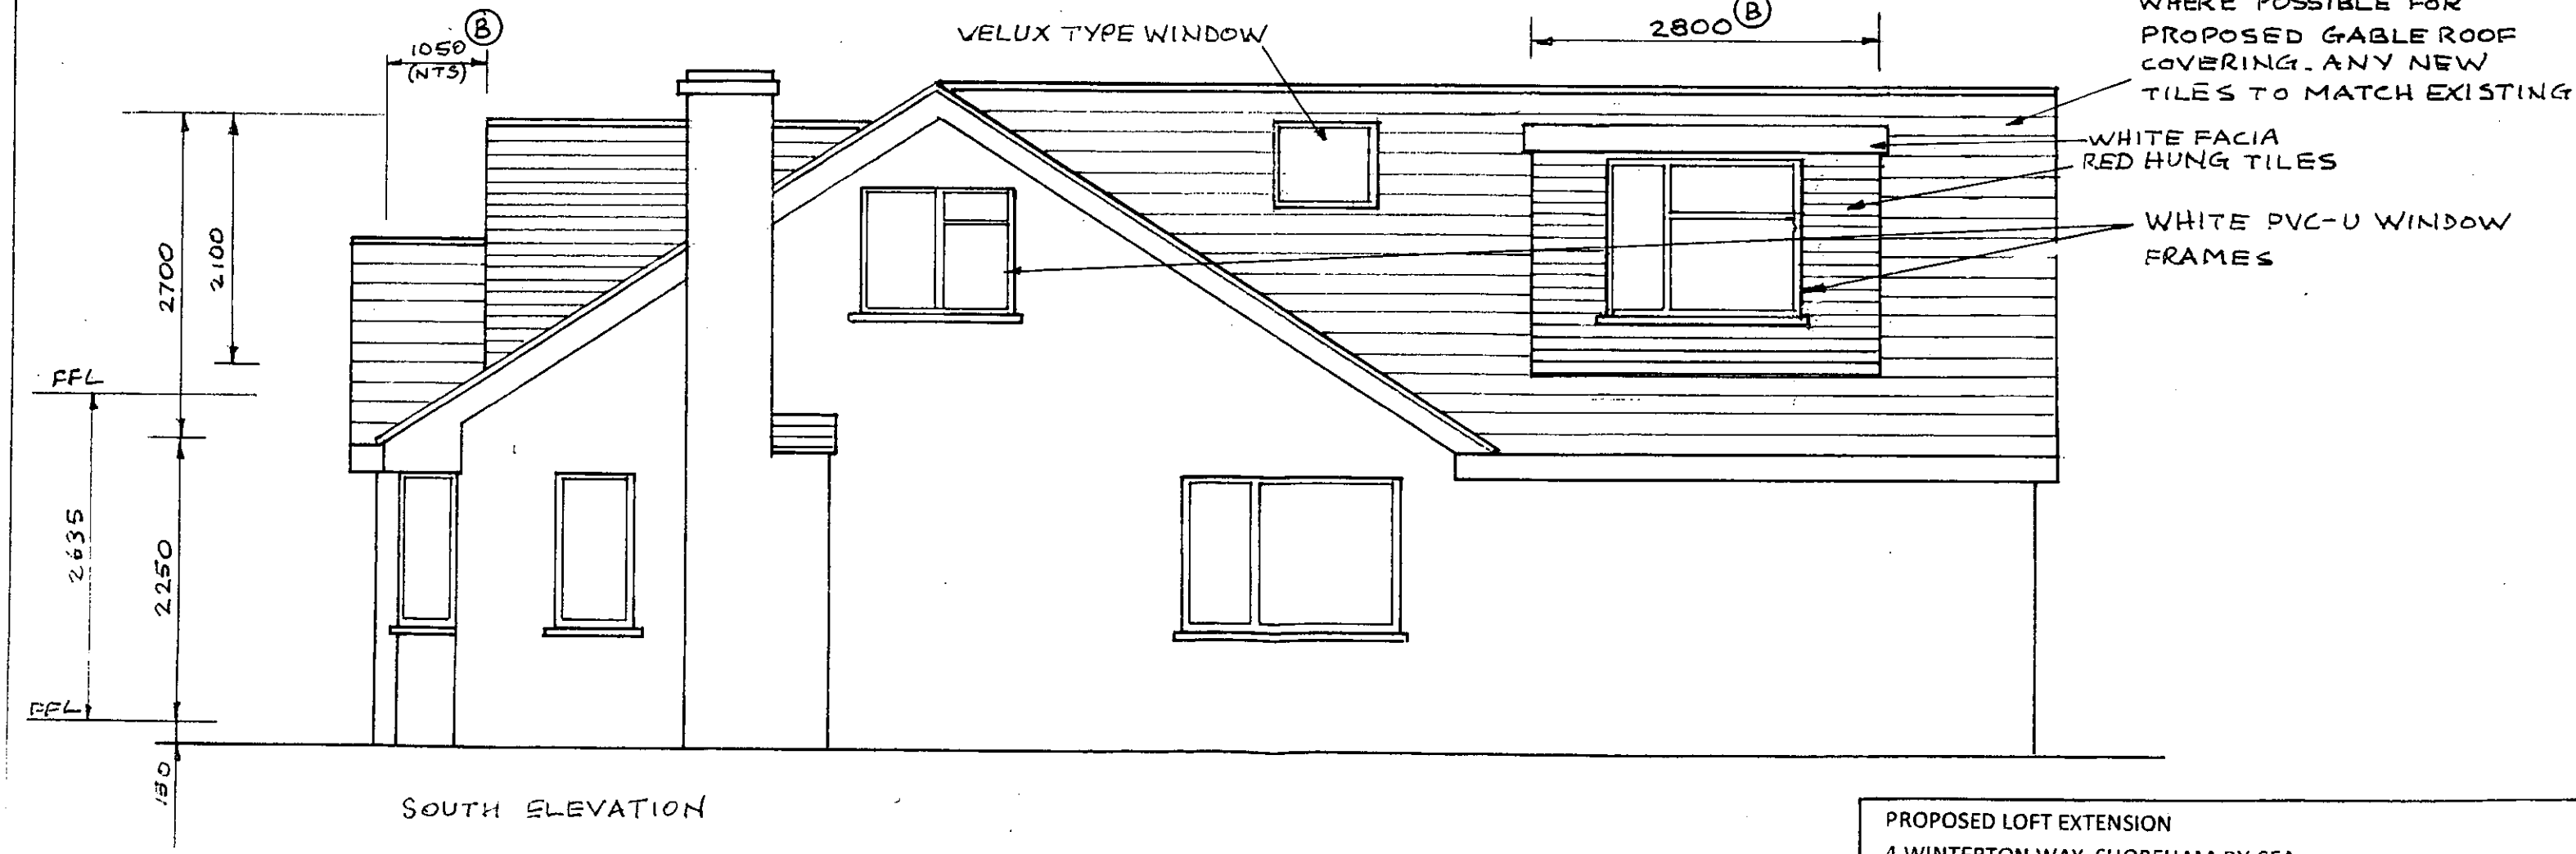

SOUTH ELEVATION

PROPOSED LOFT EXTENSION
4 WINTERTON WAY, SHOREHAM-BY-SEA

PROPOSED NORTH AND SOUTH ELEVATION

SCALE 1:50 DATE 28/9/12 REV. B 17/12/2012
DRAWN – H WILMAN