
DO NOT SCALE DRAWING EXCEPT FOR PLANNING PURPOSES
ALL DIMENSIONS TO BE CHECKED ON SITE

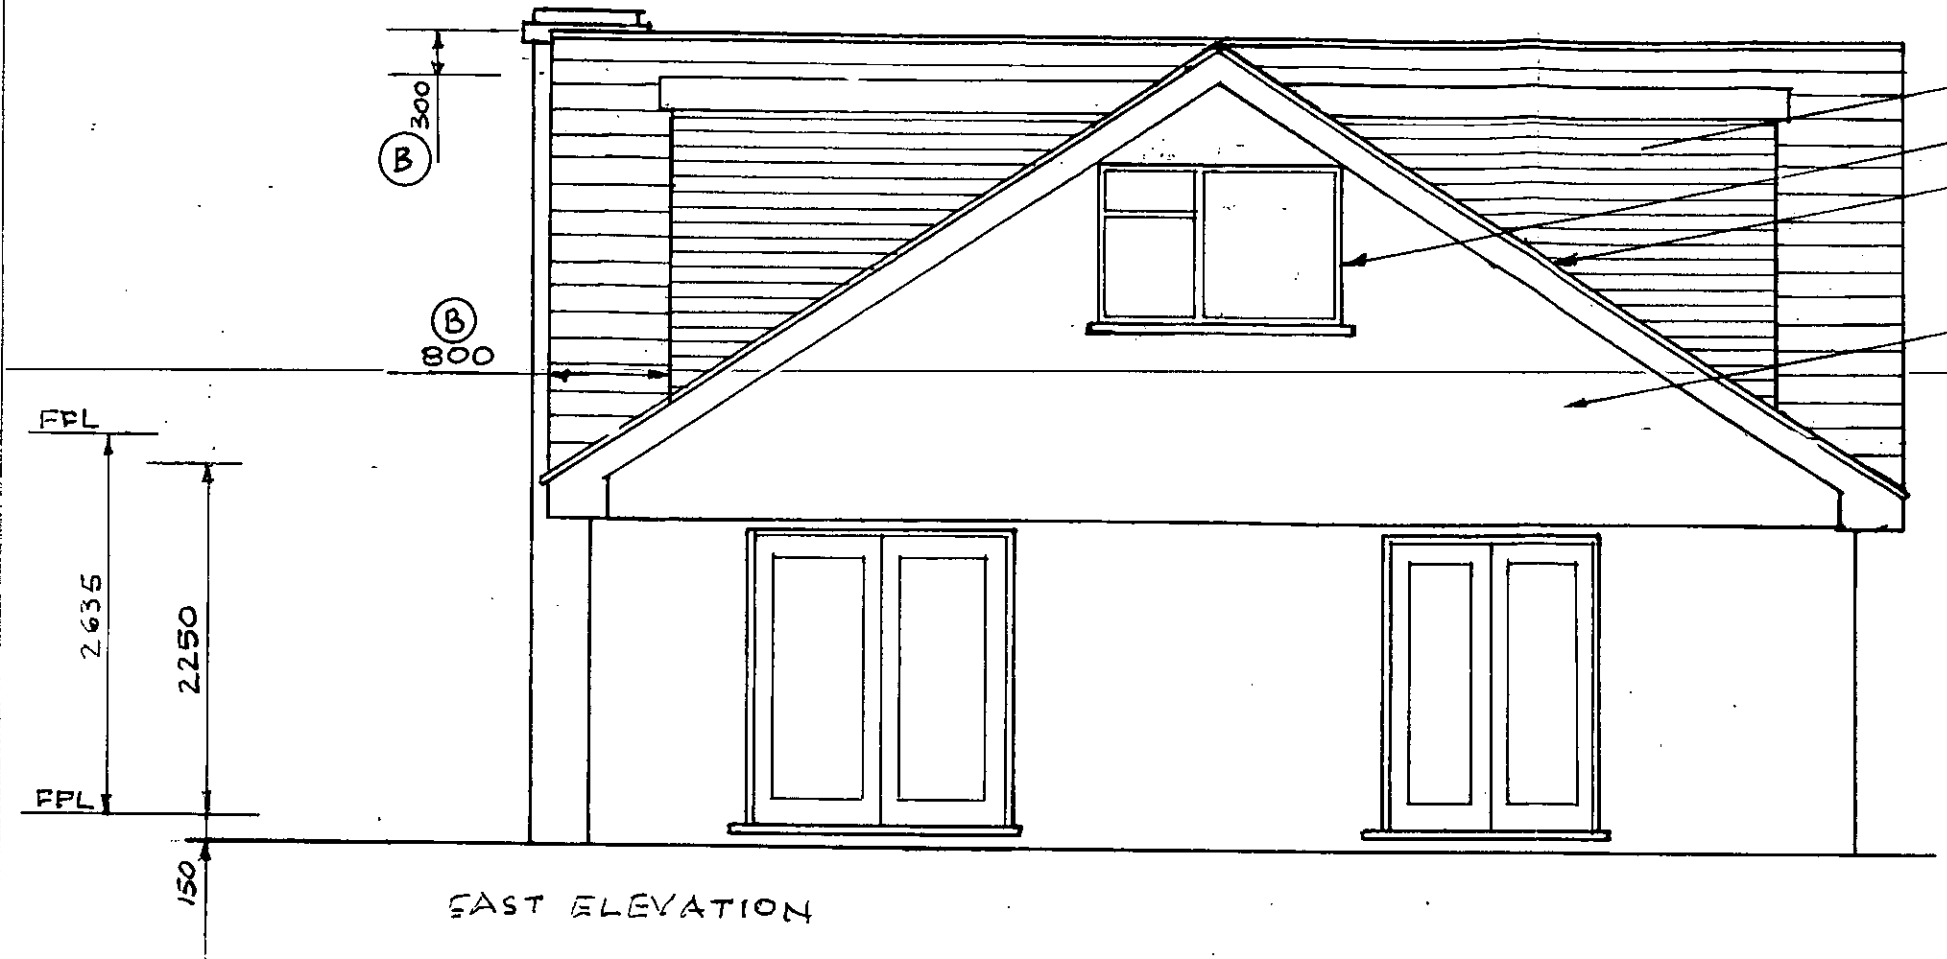


EAST ELEVATION

RED HUNG TILES

WHITE PVC-U WINDOW FRAME (B)

EXISTING PANTILES REUSED WHERE POSSIBLE FOR PROPOSED GABLE ROOF COVERING. ANY NEW TILES TO MATCH EXISTING.

PROPOSED GABLE TO BE BUILT WITH BRICKS TO MATCH EXISTING BRICKWORK - SEE NOTE-A

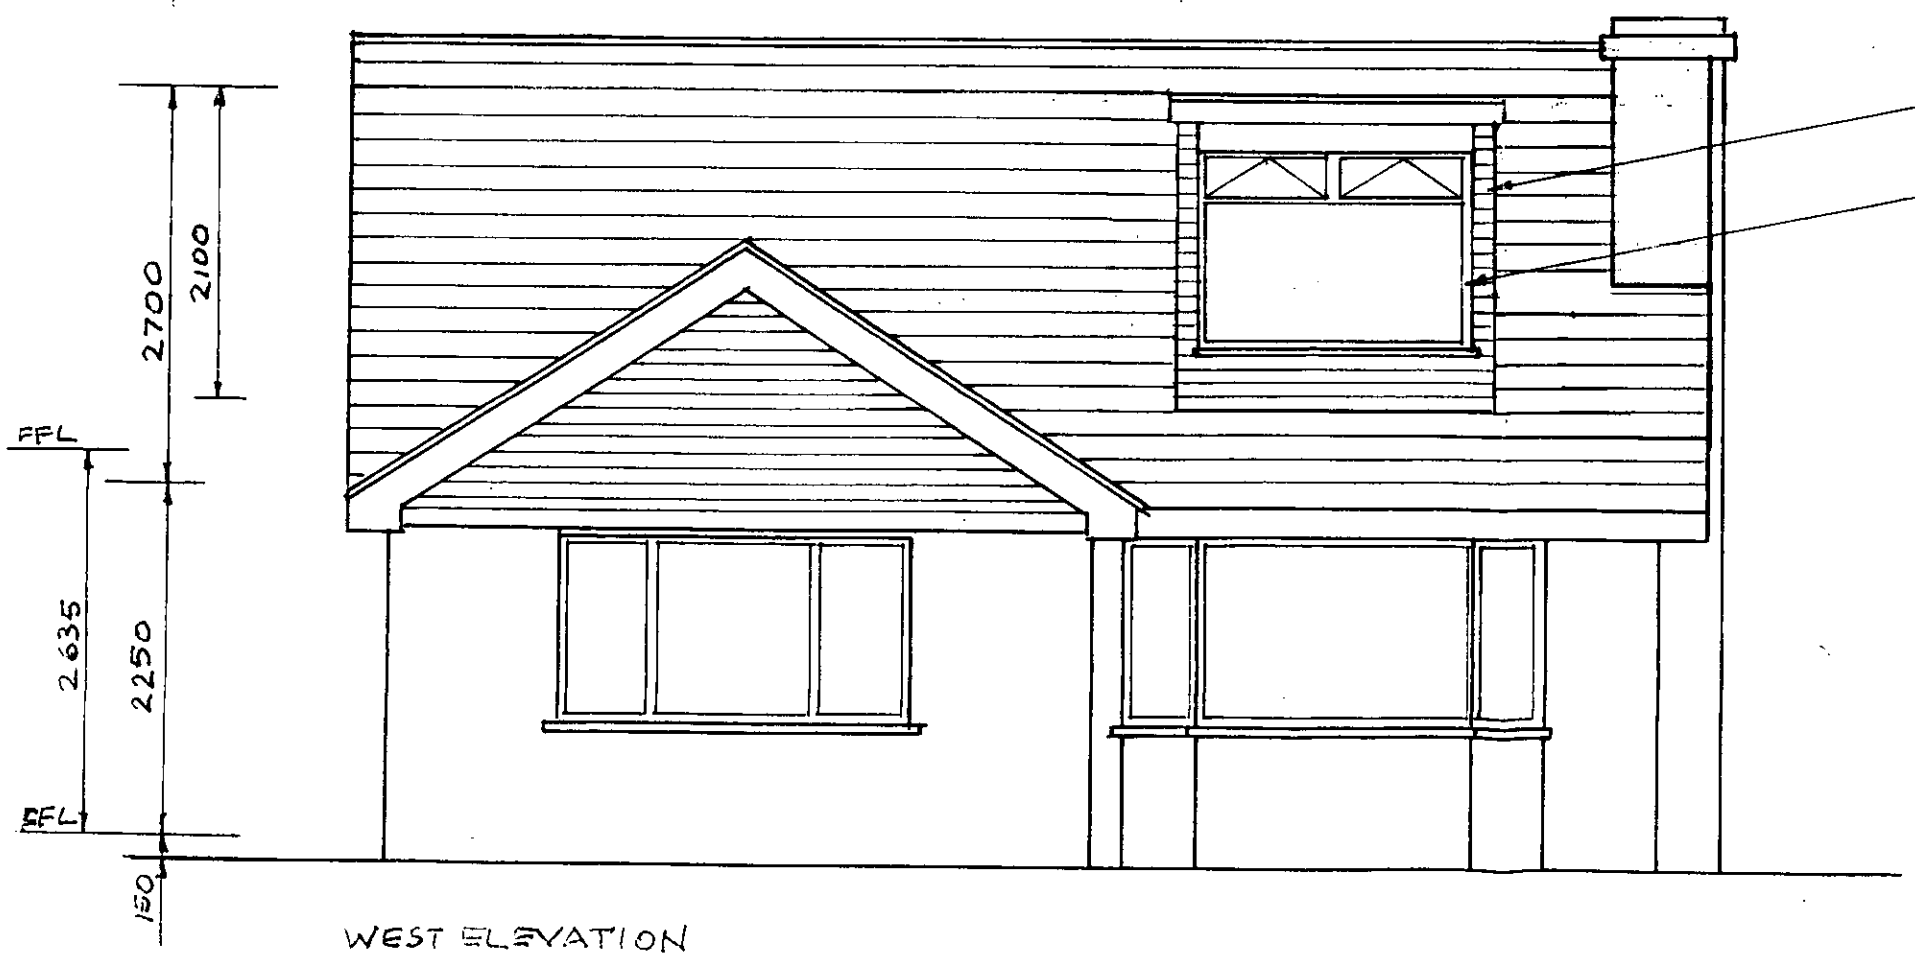

WEST ELEVATION

HUNG RED TILES TO MATCH EXISTING

WHITE PVC-U WINDOW FRAMES TO BE THE SAME WIDTH AS THE CENTRE WINDOW OF THE GROUND FLOOR BAY BELOW (1800)

NOTE -A

IF SUITABLE BRICKS ARE NOT AVAILABLE FOR THE GABLE END, FINISH TO BE RED HUNG TILES.

PROPOSED LOFT EXTENSION
4 WINTERTON WAY, SHOREHAM-BY-SEA

PROPOSED EAST AND WEST ELEVATIONS

SCALE 1:50 DATE 28/9/12 REV.B 19/12/2012
DRAWN – H.WILMAN DRWG NO. WIN-10/A3 REF.