PHIL BROWN
(ARCHITECTURAL SERVICES) LTD
10 MANTLING ROAD
LITTLEHAMPTON
WEST SUSSEX
BN17 7DG
TEL/FAX 01903 715177

DWG NO	278/04	REV.
SCALE	DRAWN BY	DATE
1:1250 \ 1:500@A3	PLB	JUL 12

CLIENT

MR & MRS G GOODRUM

DRAWING TITLE

SITE LOCATION AND LAYOUT PLANS

PROJECT

82 BUSTICLE LANE
LANCING
WEST SUSSEX

REV DESCRIPTION DATE

SITE LAYOUT PLAN 1:500

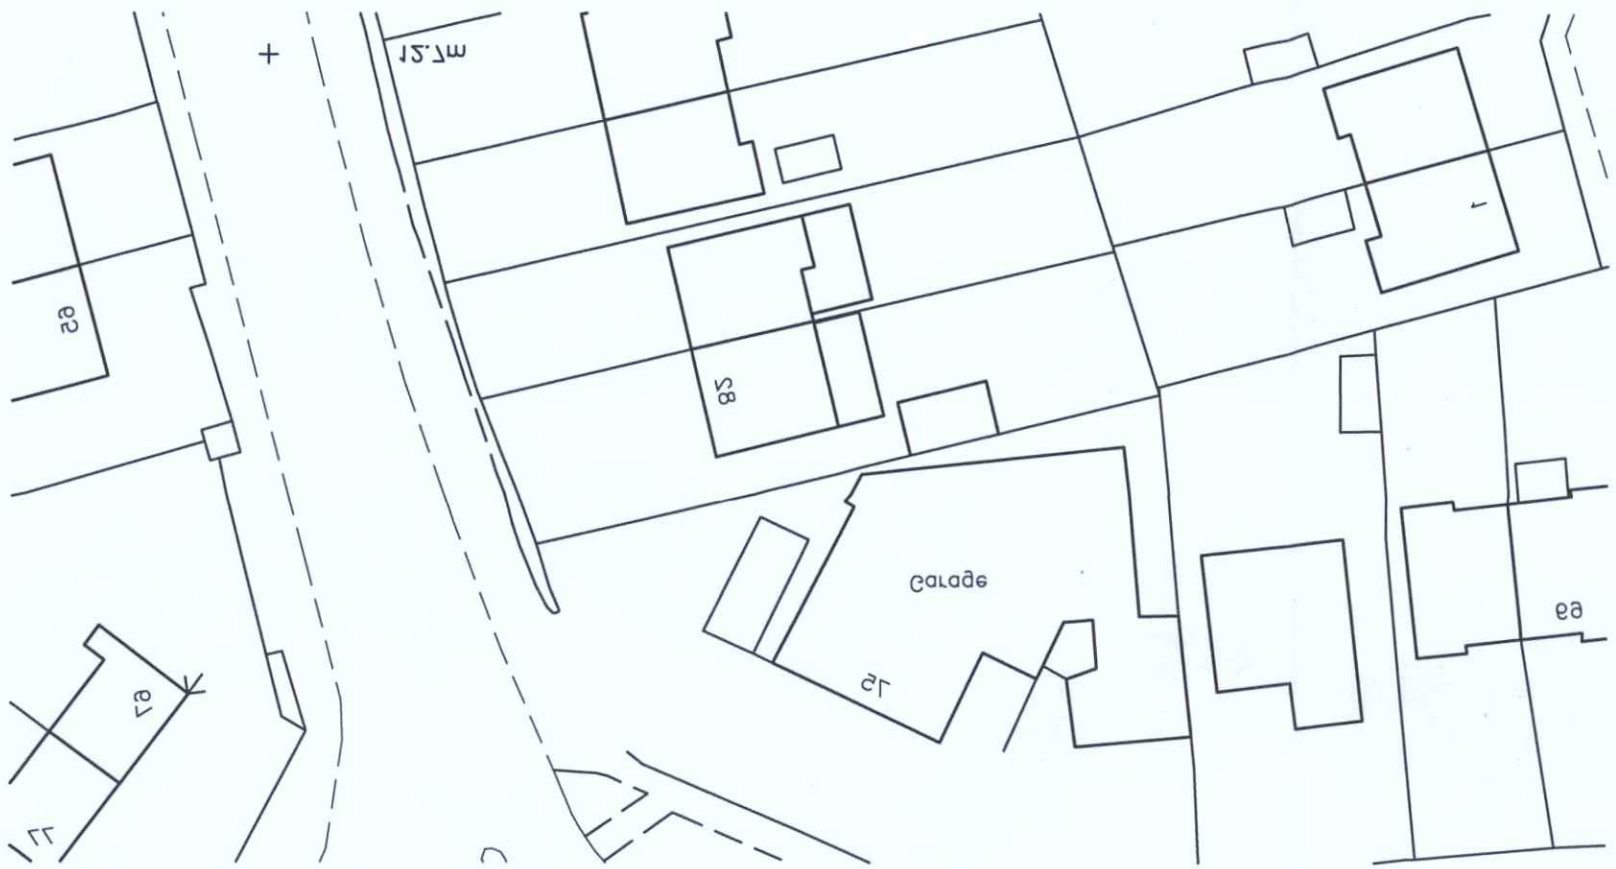

SITE LOCATION PLAN 1:1250



Ordnance Survey (c) Crown Copyright 2012. All rights reserved. Licence number 100020449

PLANNING SERVICES	
PLAN	AWDM/0240/12
DATE	23 AUG 2012
VALID	

NOTES
WRITTEN DIMENSIONS TO BE TAKEN IN PREFERENCE TO SCALE, AND ARE TO BE CHECKED ON SITE PRIOR TO COMMENCING WORK.
THIS DRAWING IS TO BE READ IN CONJUNCTION WITH ALL OTHER DOCUMENTS RELATING TO THIS PROJECT.
ANY DISCREPANCIES ARE TO BE REFERRED IMMEDIATELY TO THE PROJECT DESIGNER.
THIS DRAWING IS COPYRIGHT, AND SHOULD NOT BE USED OR REPRODUCED WITHOUT PERMISSION.
IT IS THE CONTRACTOR'S RESPONSIBILITY TO ENSURE COMPLIANCE WITH THE BUILDING REGULATIONS.