

DO NOT SCALE FROM THIS DRAWING

Agreed 8·1·10

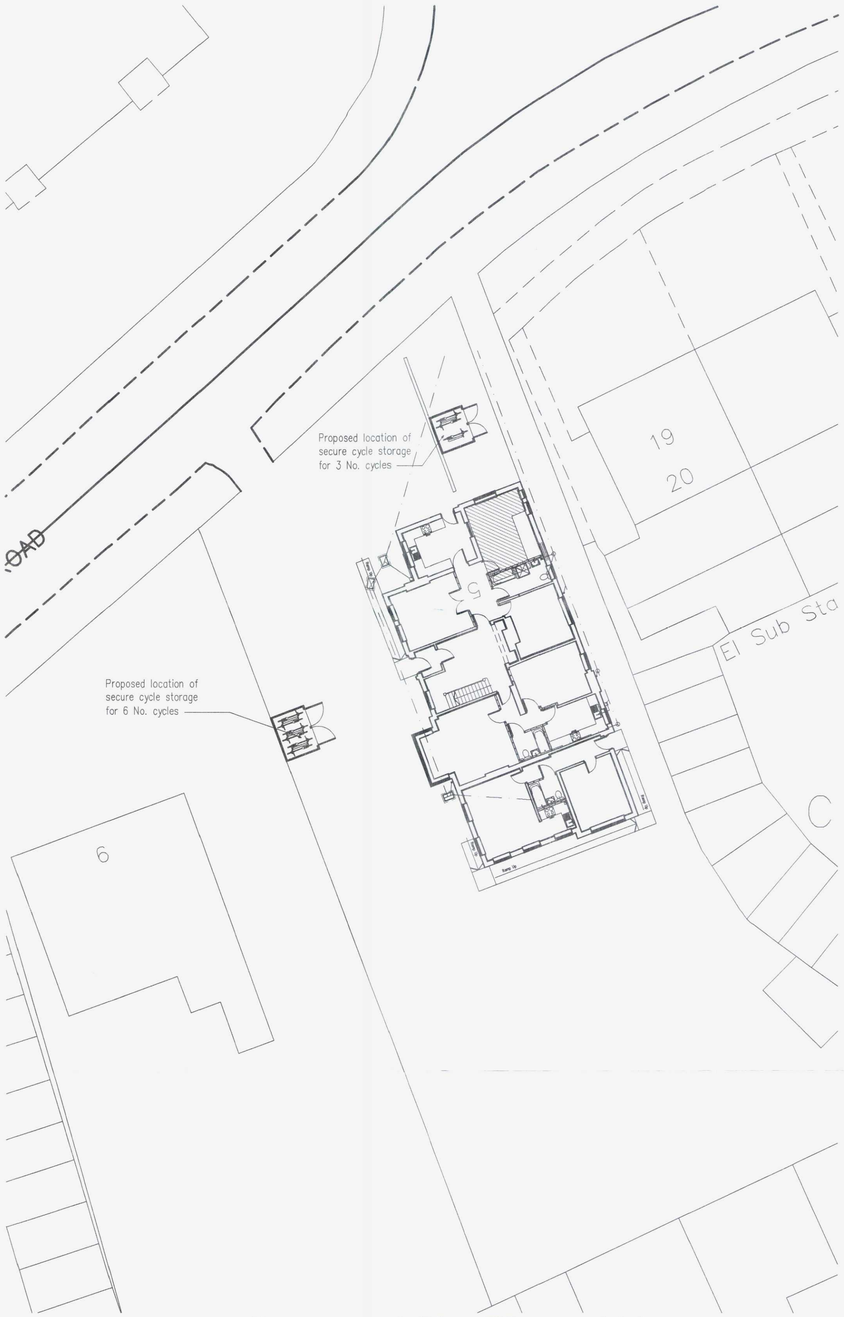


Proposed Site Plan 1:200

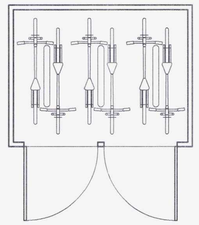

6 Cycle Store Plan 1:50



6 Cycle Store Elevations 1:50

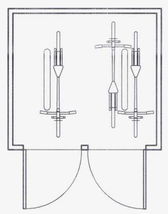

3 Cycle Store Plan 1:50



3 Cycle Store Elevations 1:50





A	8.1.10
Amended to planning officers requirements	

Proposed Conversion Of 5 Mill Road, Worthing, West Sussex

RJA Planning & Building Consultants Ltd.
16 Greenacres
Shoreham-By-Sea
West Sussex
BN43 5WY

t/f: 01273 467297 mob: 07971 375739
e: rex.adams@ntlworld.com

PROJECT: 5 Mill Road, Worthing

DRAWING TITLE: Cycle Storage Details

CLIENT: Mr. Jaddoo

DWG NO: *******08

REVISION: A

SCALE: 1:50, 1:200 @ A1

DATE: 11.03.09

DRAWN: