

WB/0th/1#53/Full/combi

DO NOT SCALE FROM THIS DRAWING


Agreed 8·1·10

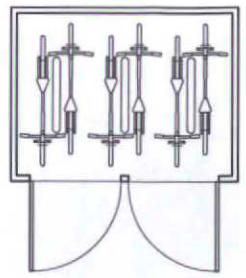

6 Cycle Store Plan 1:50

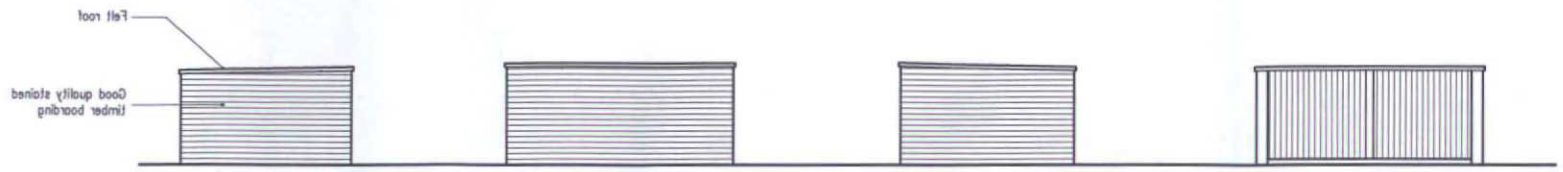


6 Cycle Store Elevations 1:50

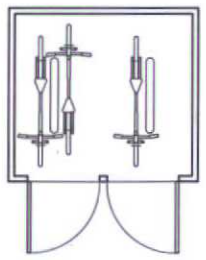

3 Cycle Store Plan 1:50



3 Cycle Store Elevations 1:50

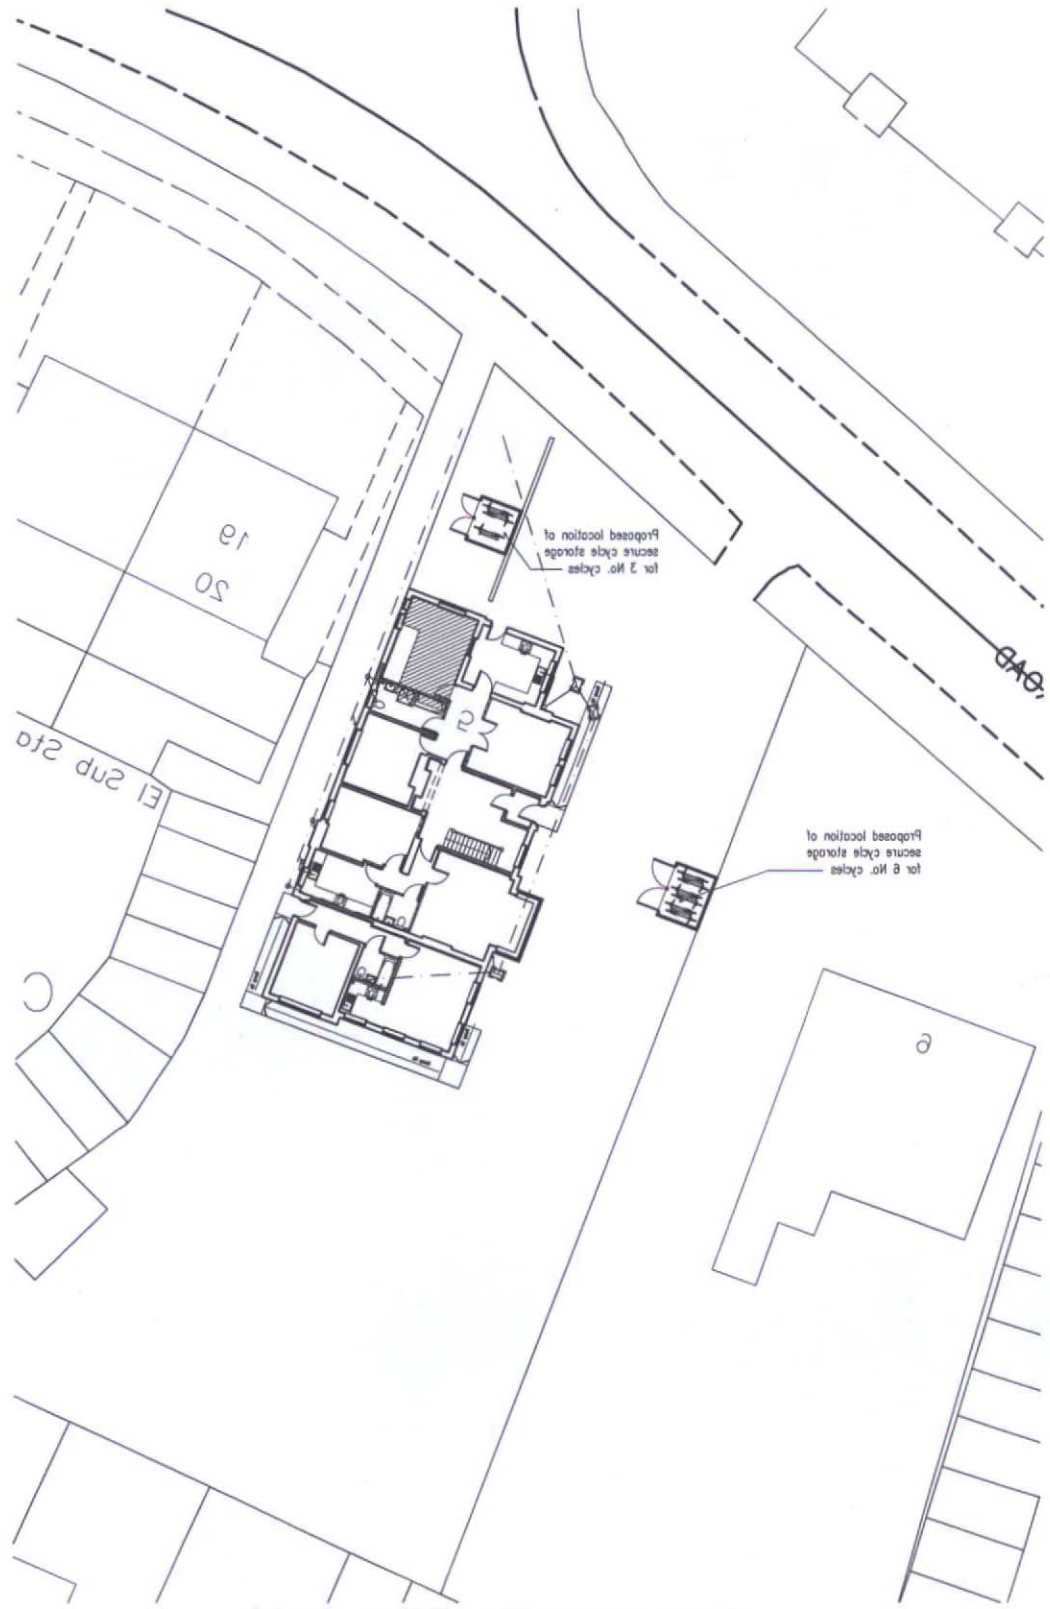

Proposed Site Plan 1:200



1:50 Scale Bar



1:200 Scale Bar

A | 8.7.10 | Amended to planning officers requirements

PROJECT: 5 Mill Road, Worthing	
DRAWING TITLE: Cycle Storage Details	
CLIENT: Mr. Joddoo	DWG NOS: ******08 / REVISION: A
SCALE: 1:50, 1:200 @ A1	DATE: 11.03.09 / DRAWN:

RJA Planning & Building Consultants Ltd.
16 Greencorts
Storrington-By-Sea
West Sussex
BN43 3WY

t/f: 01273 467297 mob: 07971 275750
e: rex.adams@ntlworld.com

Proposed Conversion Of 5 Mill Road, Worthing, West Sussex