

North Elevation

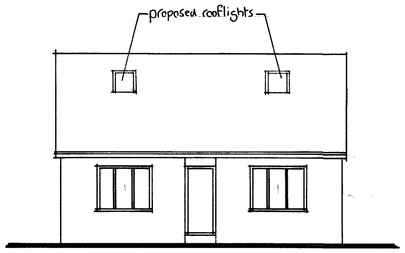

West Elevation

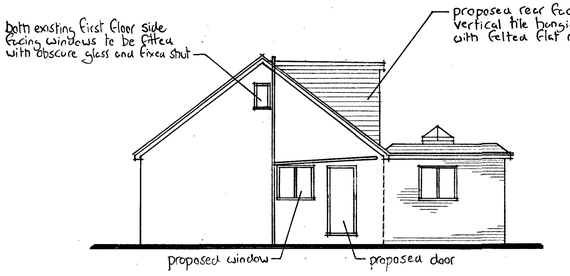

South Elevation

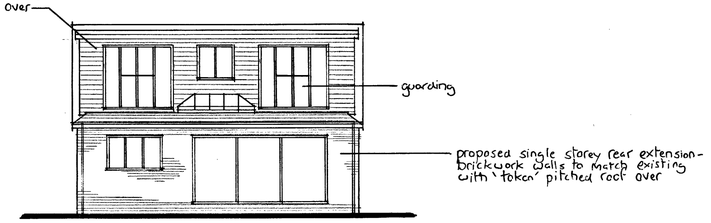

East Elevation

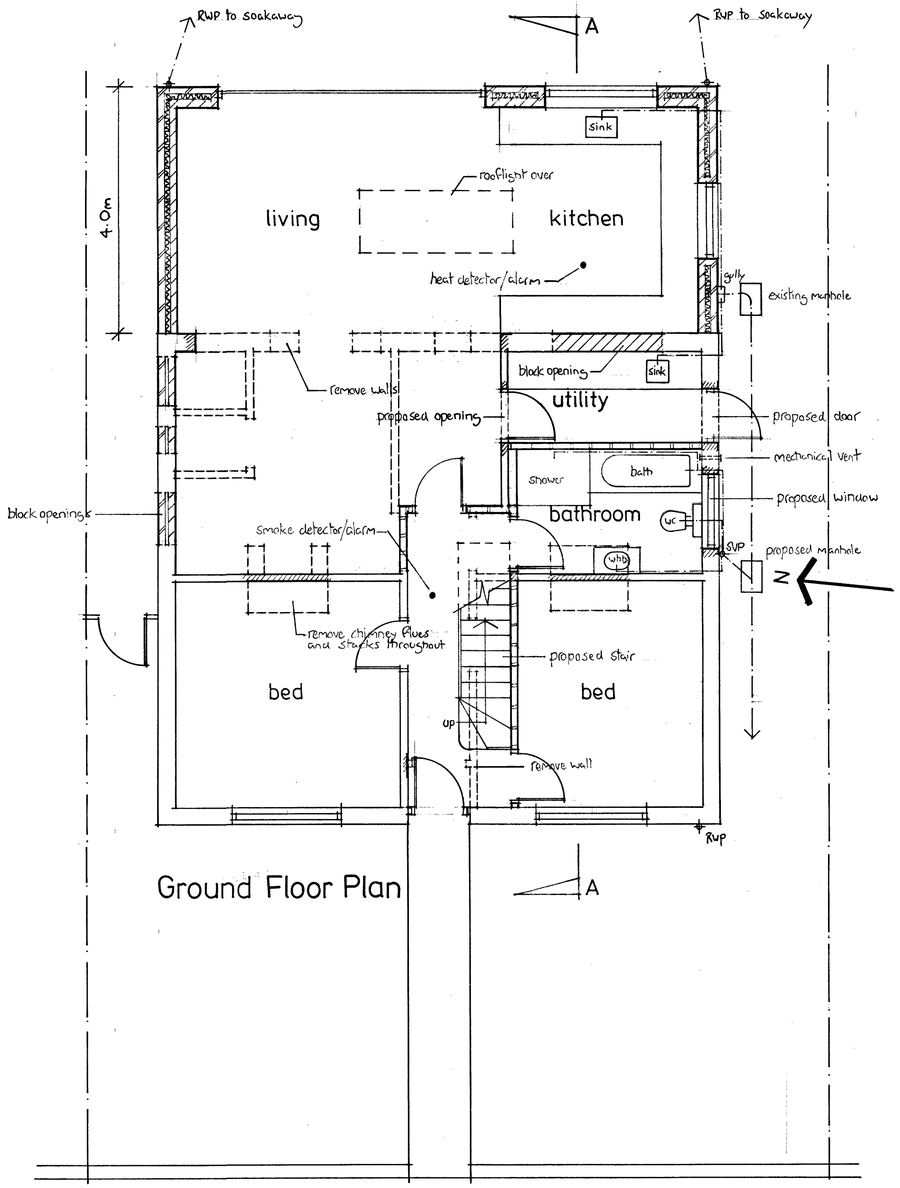

Ground Floor Plan

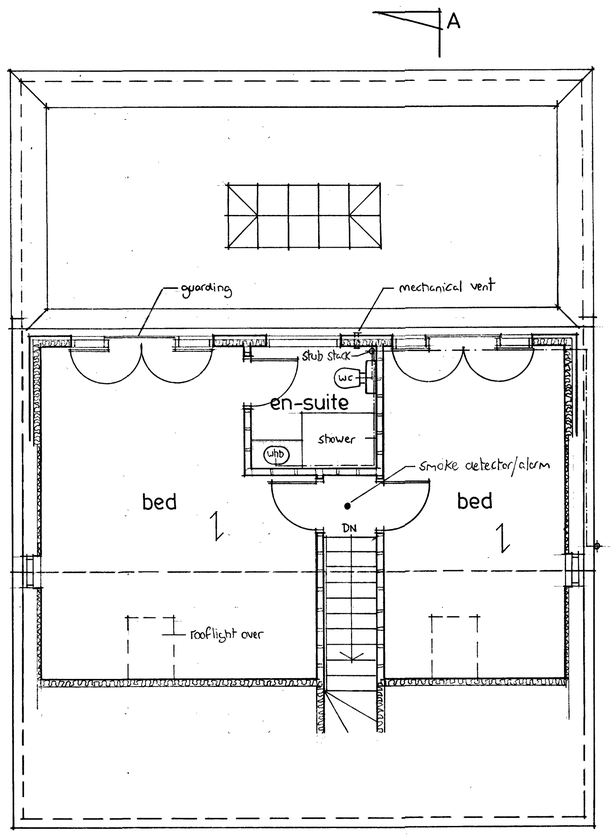

First Floor Plan

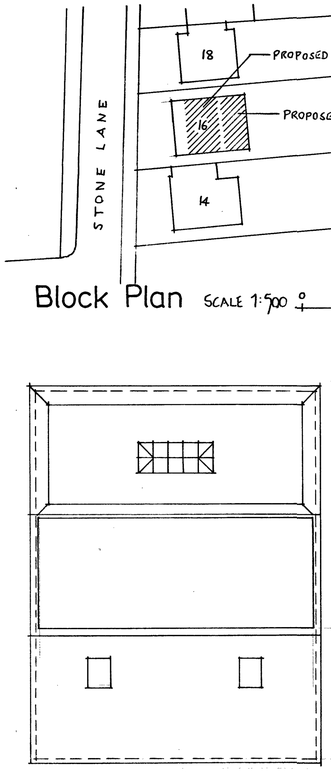

Roof Plan

Block Plan SCALE 1:500 0 10 20 30

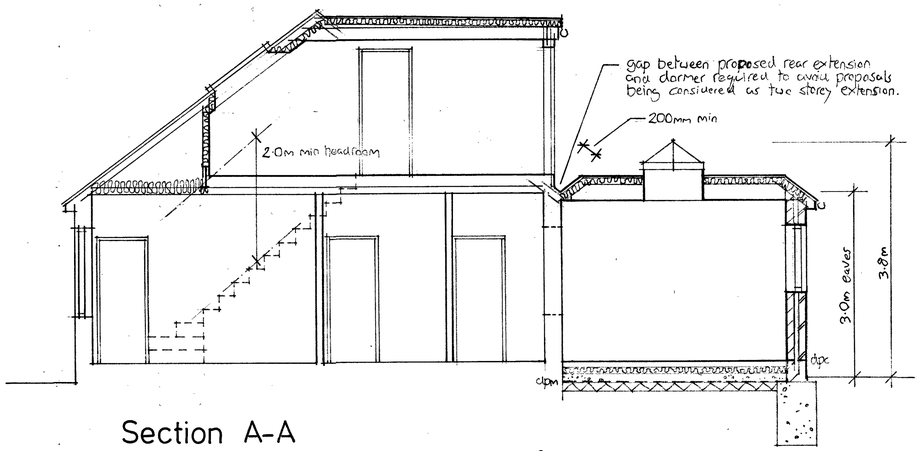

Section A-A

A1 PAPER SIZE SCALE 1:50 0 1 2 3 4 5
1:100 0 1 2 3 4 5 6 7 8 9 10

REVISIONS
REV 'A' 12.8.2024 Utility room shown

Do not scale from this drawing all dimensions must be checked on site. This drawing is the sole copyright of Insite Planning Ltd.

Insite Planning Ltd
5 Beechwood Avenue
Brighton, East Sussex
BN1 8ED
Tel: 01273 558118

Client:

Job:
16 Stone Lane
Worthing
Proposed Single Storey Rear Extension, Loft Conversion and Alterations

Date: Aug 2024 **Scale:** 1:50, 1:100

Drawing No. 1864/2438 A