
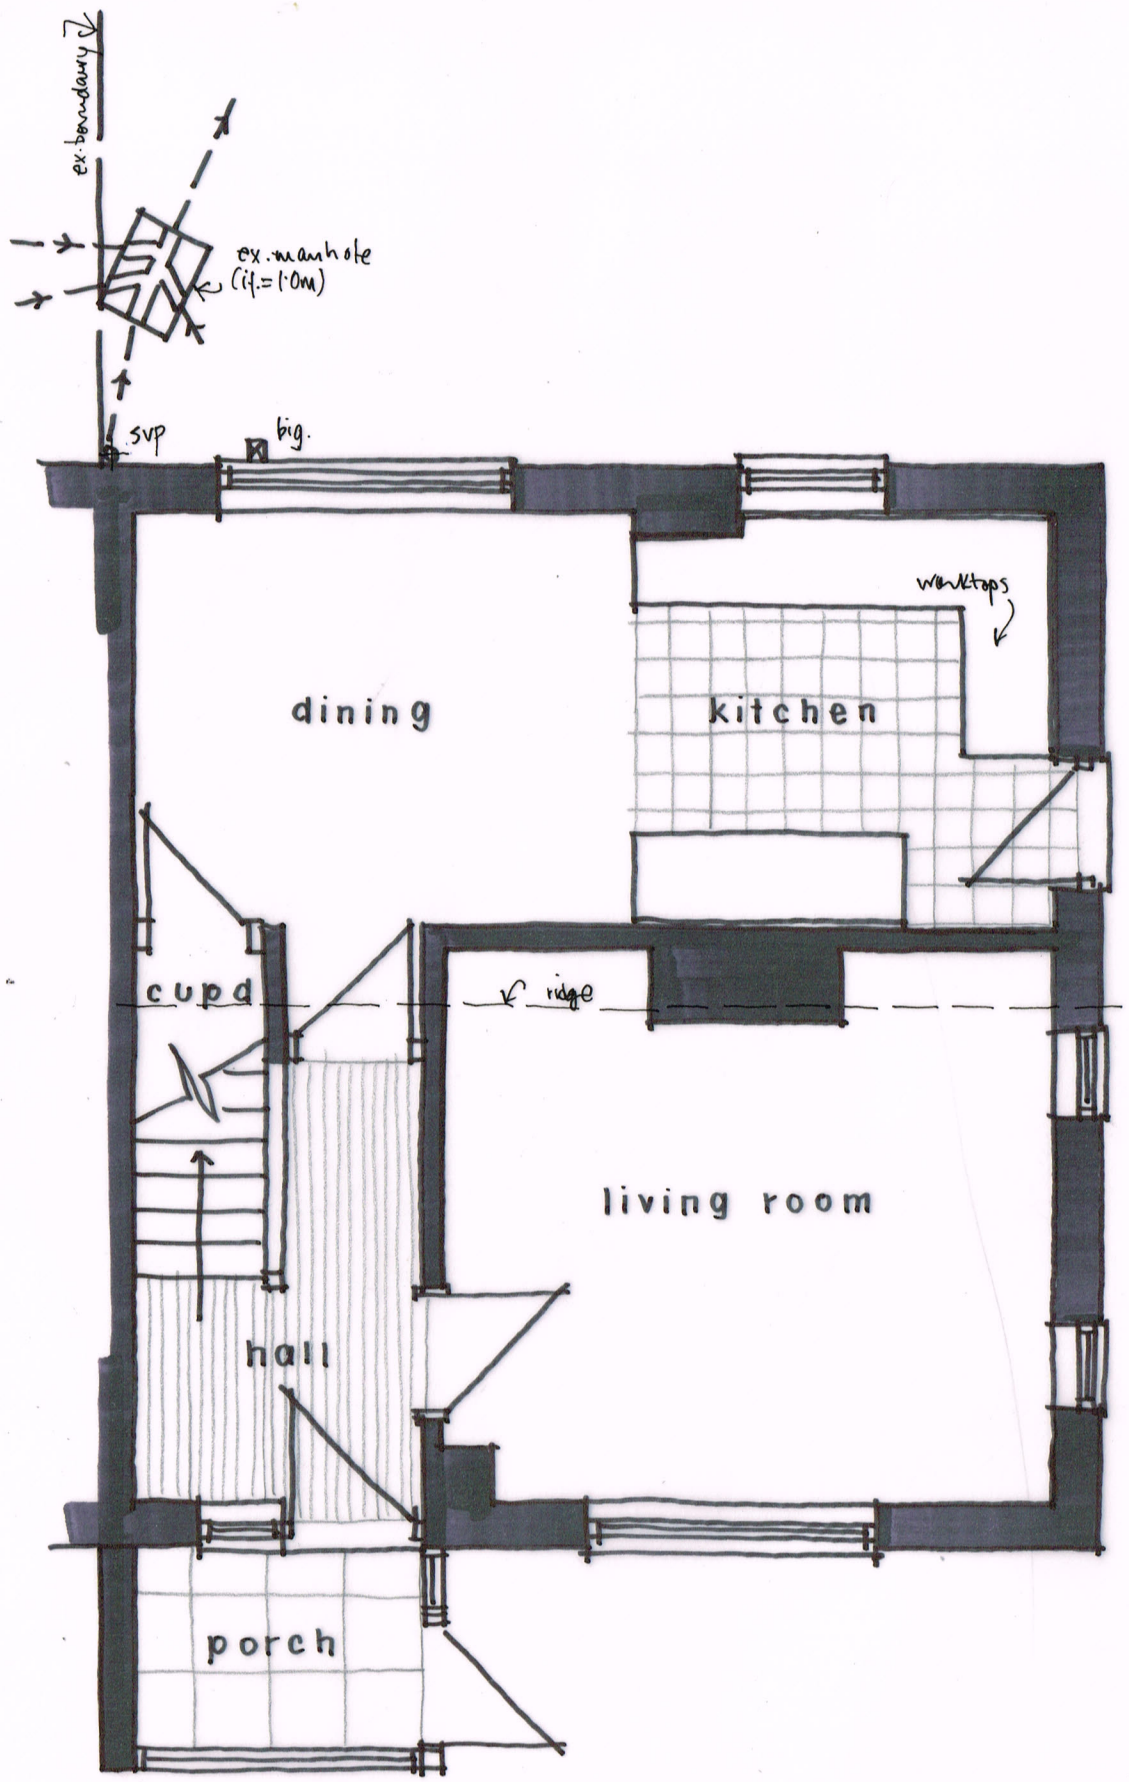


GROUND FLOOR PLAN 1:50 @ A3


existing boundary

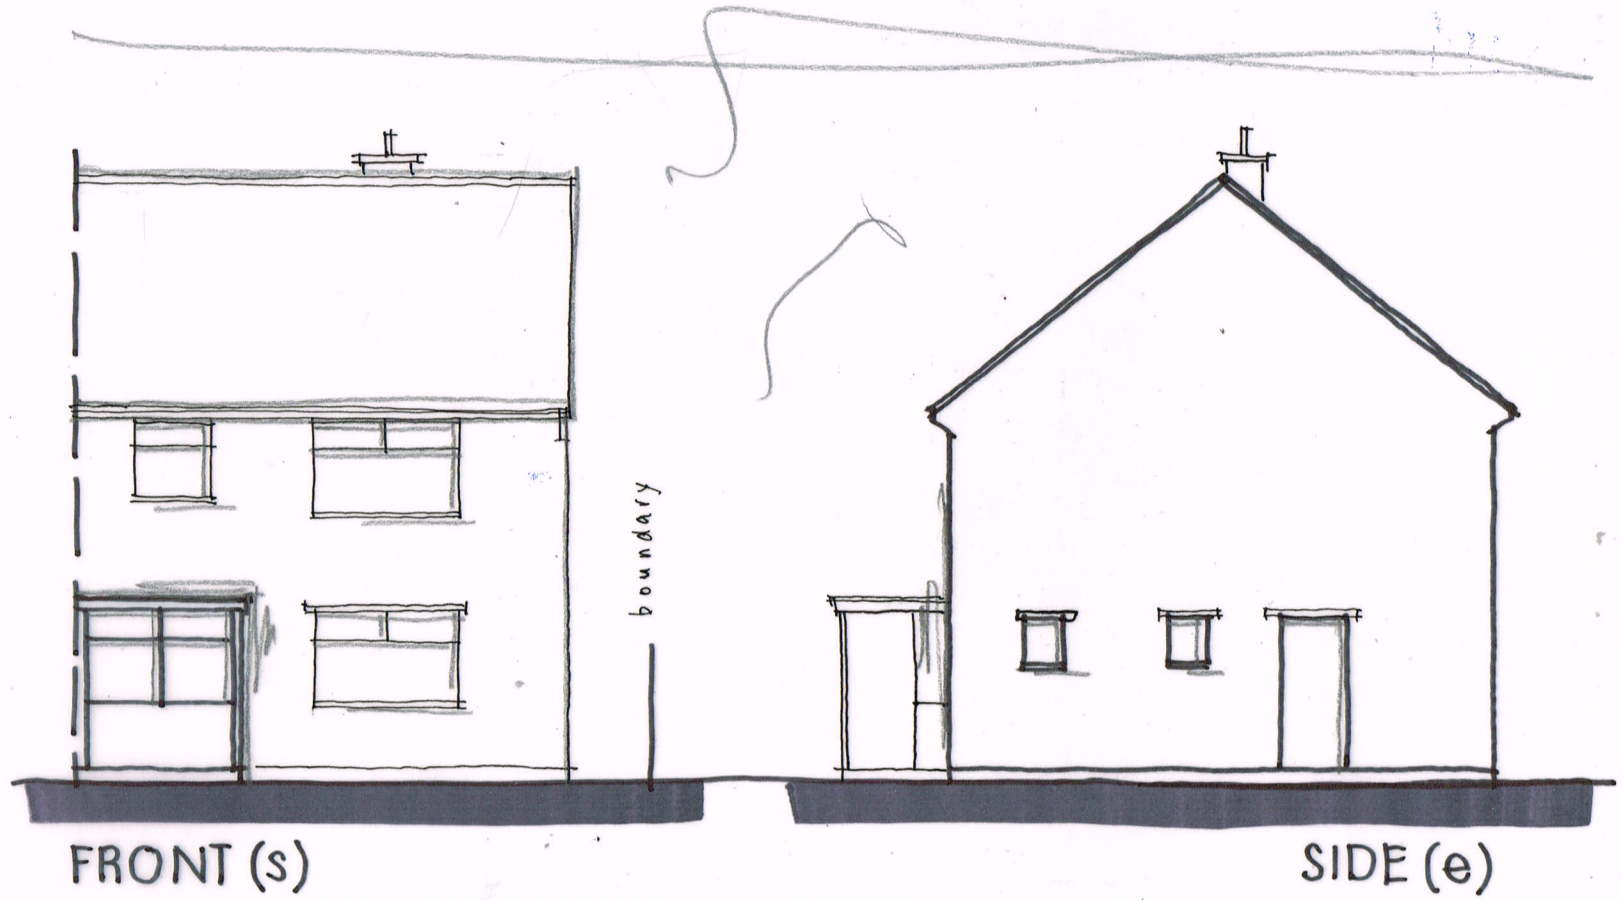

FRONT (s)

SIDE (e)

Wayne Gander MCIAT
Architectural Technologist
98 Durrington Lane, Worthing
West Sussex BN13 2RQ
E : waynegander08@gmail.com

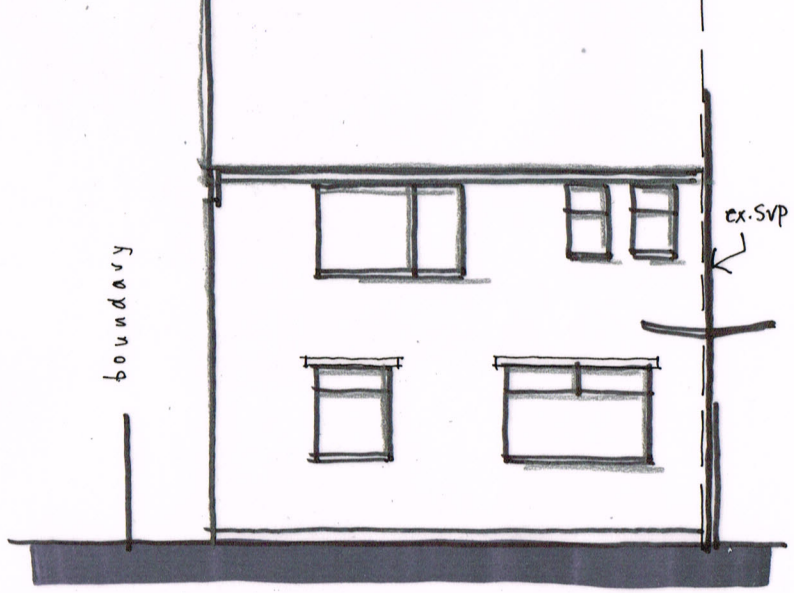

REAR (n) ELEVATION 1:100 @ A3

54 GROVER AVENUE, LANCING
Existing details 01

Aug 2020