AMENDMENT

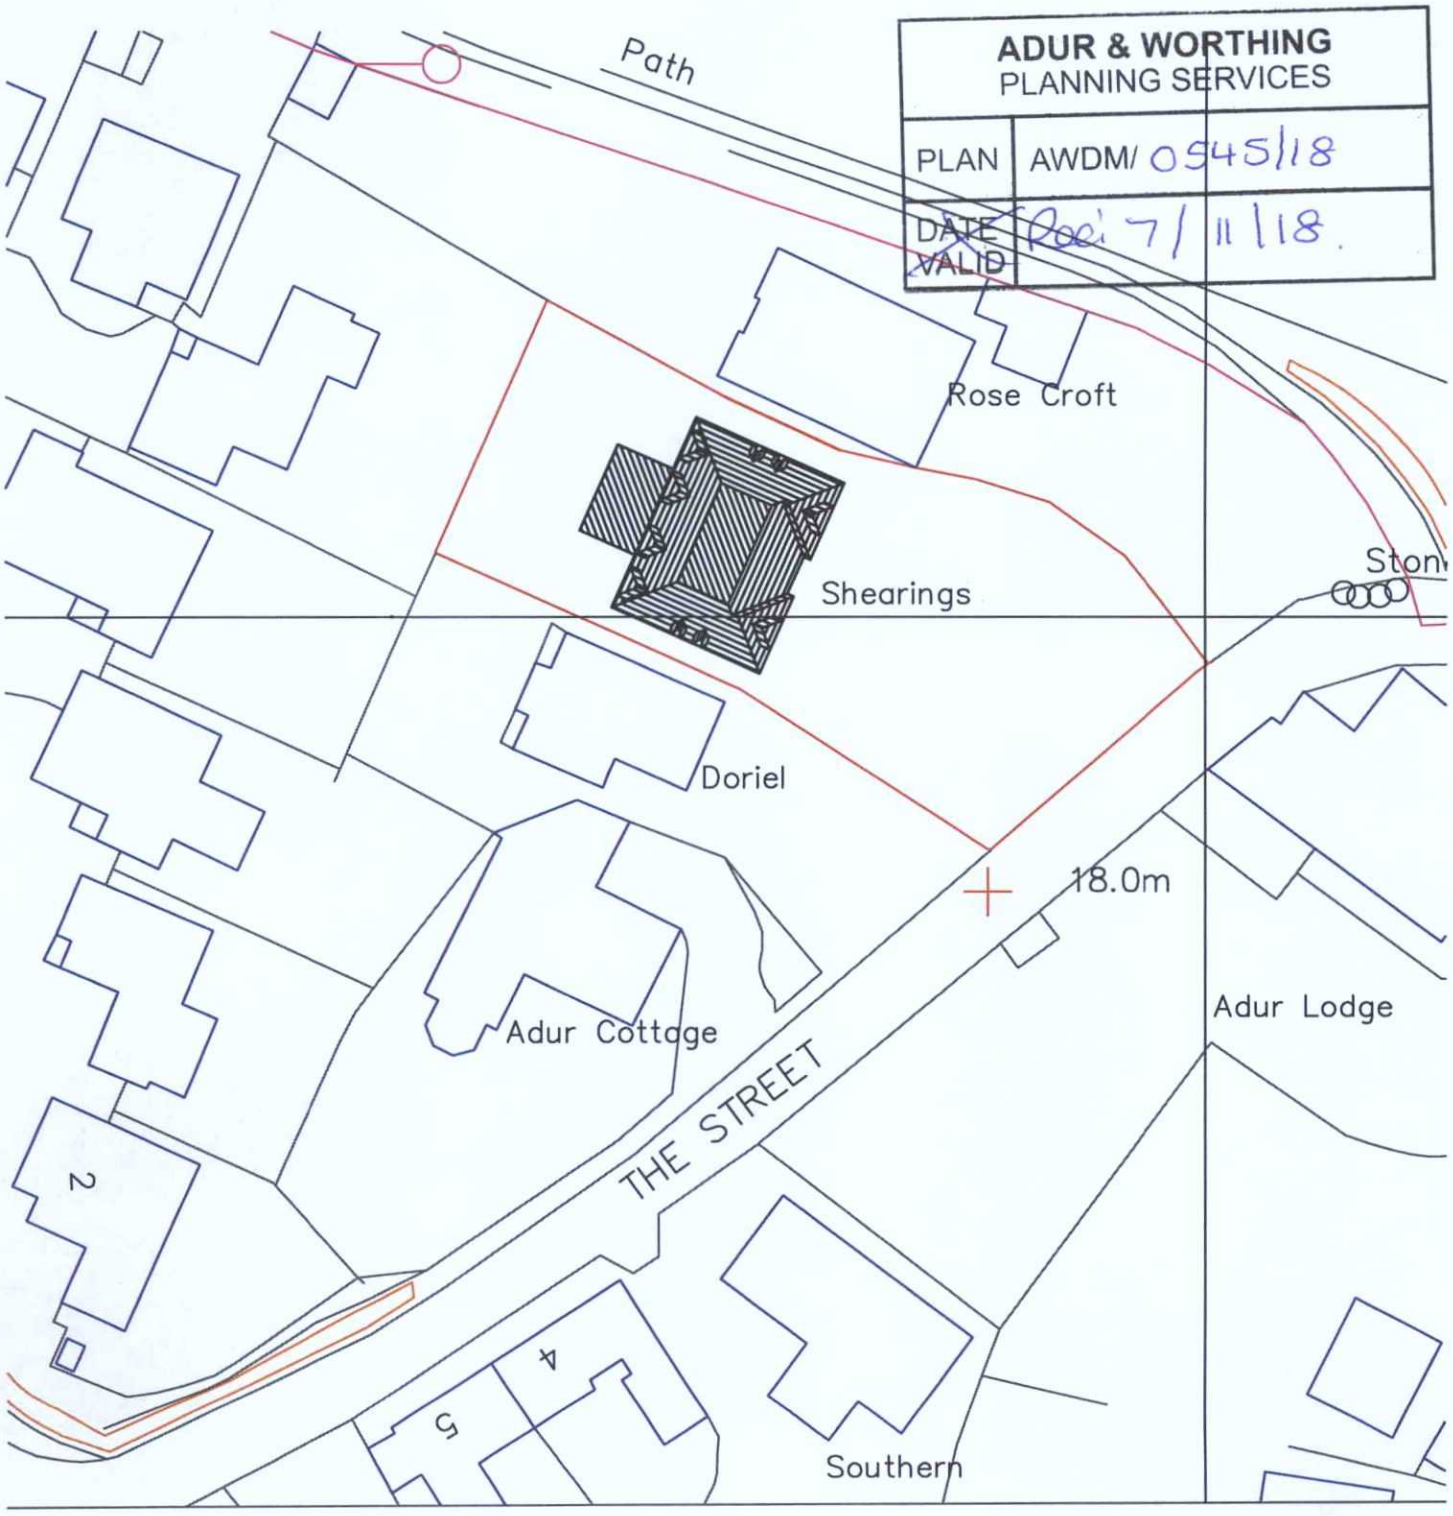
ADUR & WORTHING
PLANNING SERVICES
PLAN AWDM/ 0945/18
DATE VALID Rec'd 7/11/18.
Path
Rose Croft
Shearings
Doriel
Adur Cottage
18.0m
Adur Lodge
THE STREET
Southern
2
4
5
0
20
40
60
80
N
Metres
Shearings
The Street
Shoreham
Block Plan 1:500
A4 Paper