43 KINGSTON LANE, SOUTHWICK, BN42 4SS

SKETCH PLANS – PROPOSED ELEVATIONS

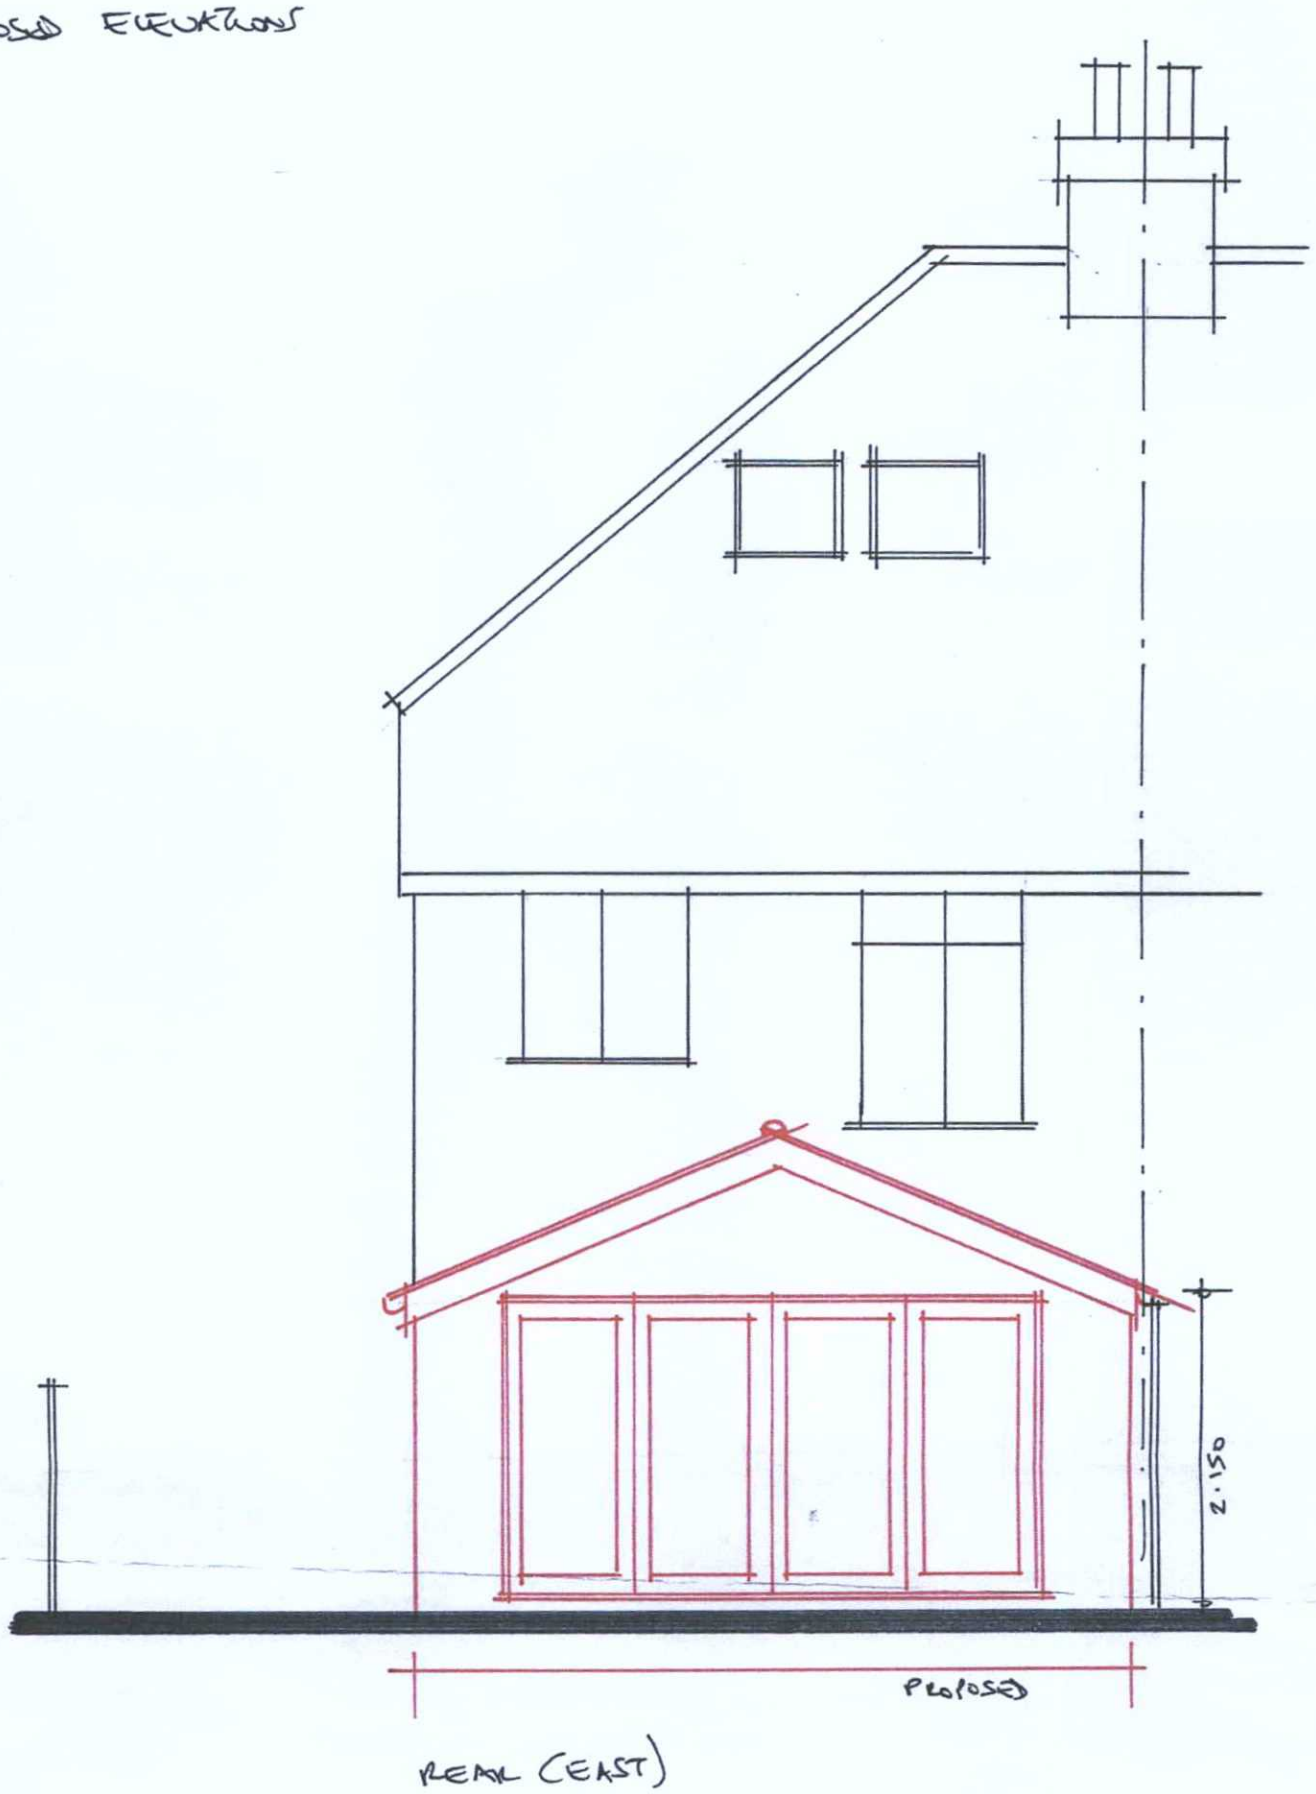

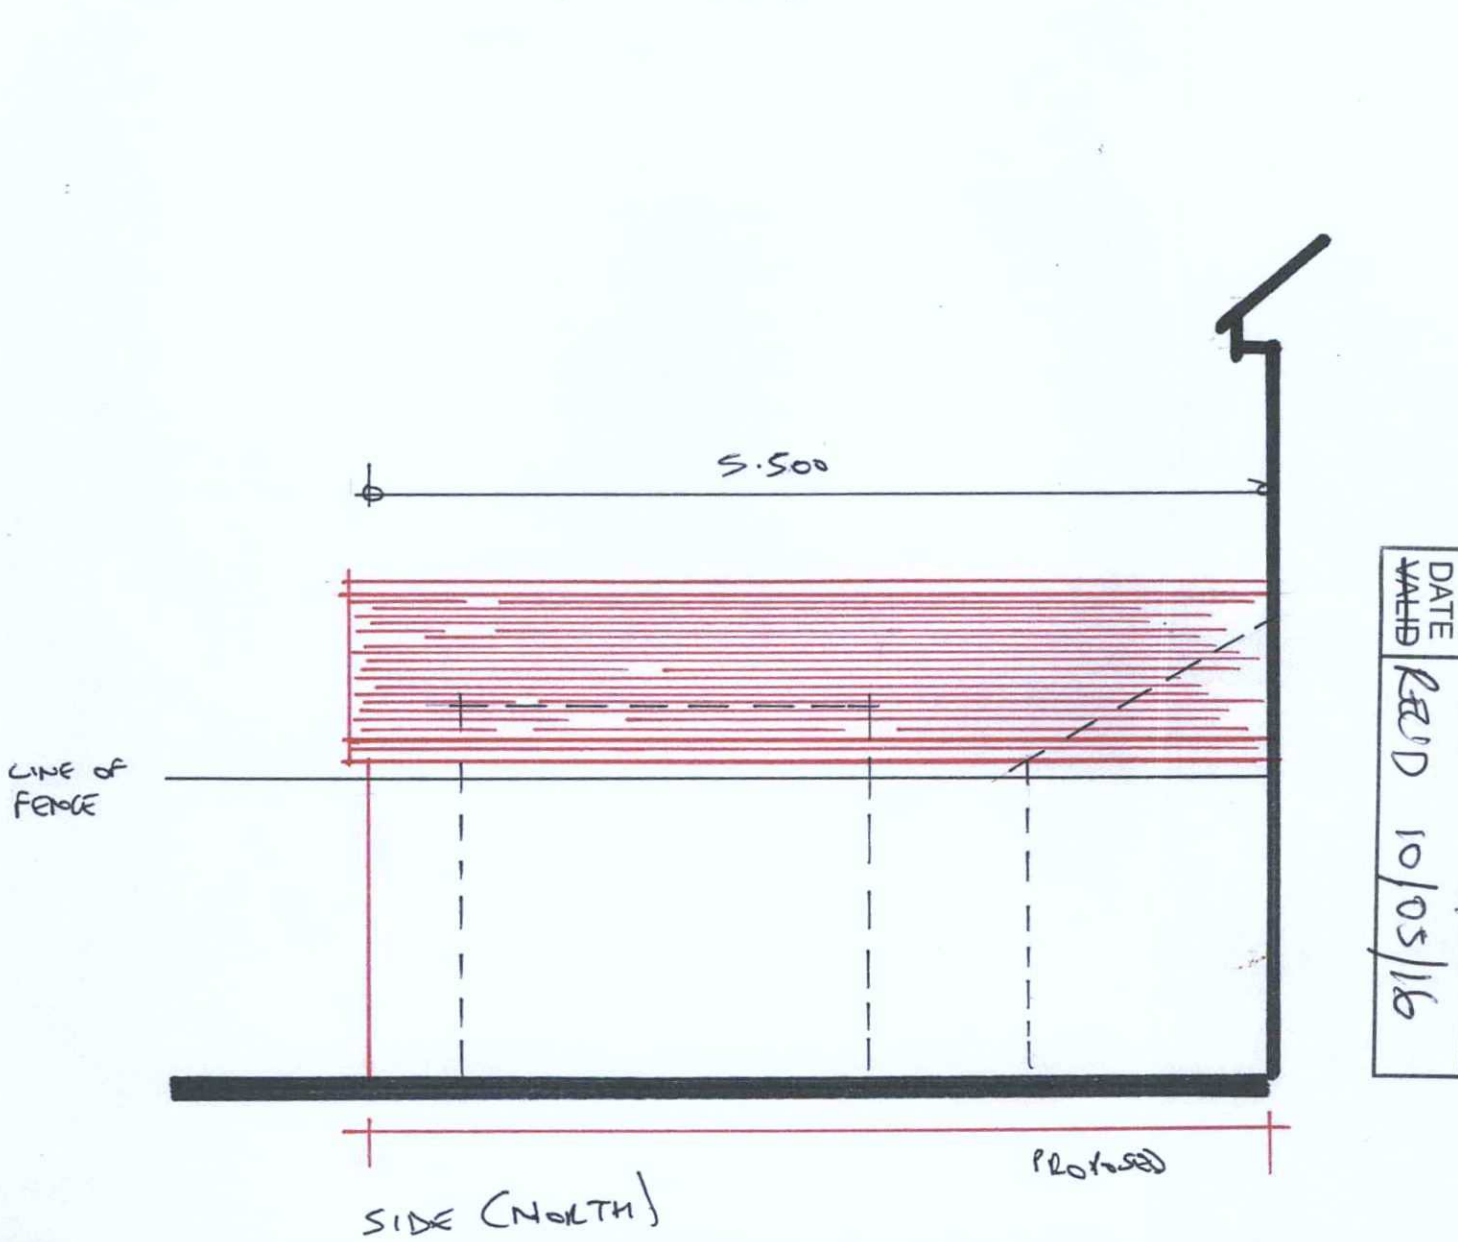

ADUR & WORTHING
PLANNING SERVICES

PLAN	AWDM/0593/16
DATE ~~VALID~~	RECD 10/05/16

SC