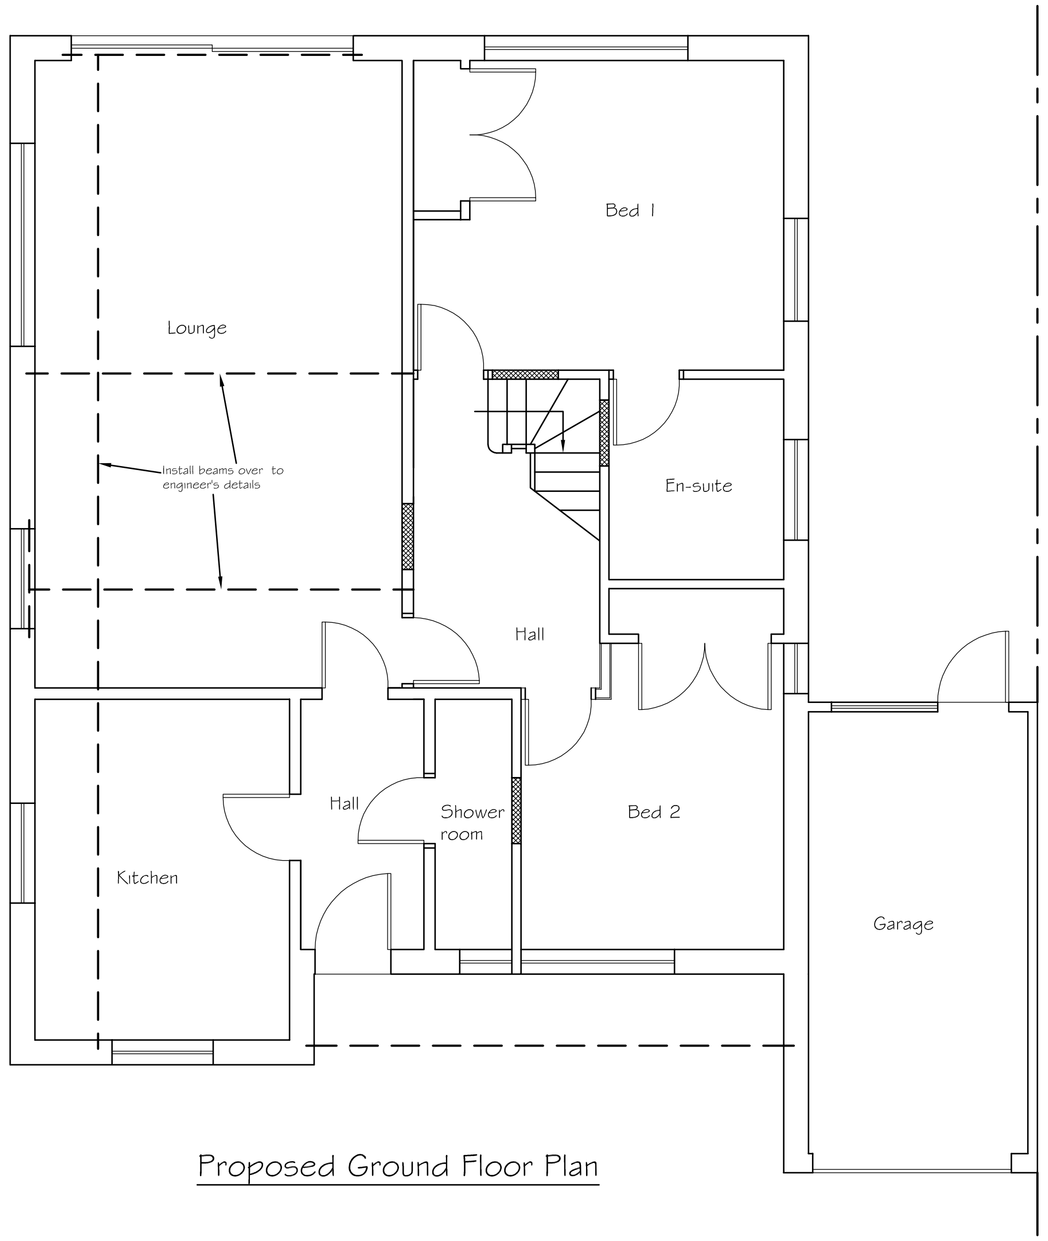

Proposed Ground Floor Plan

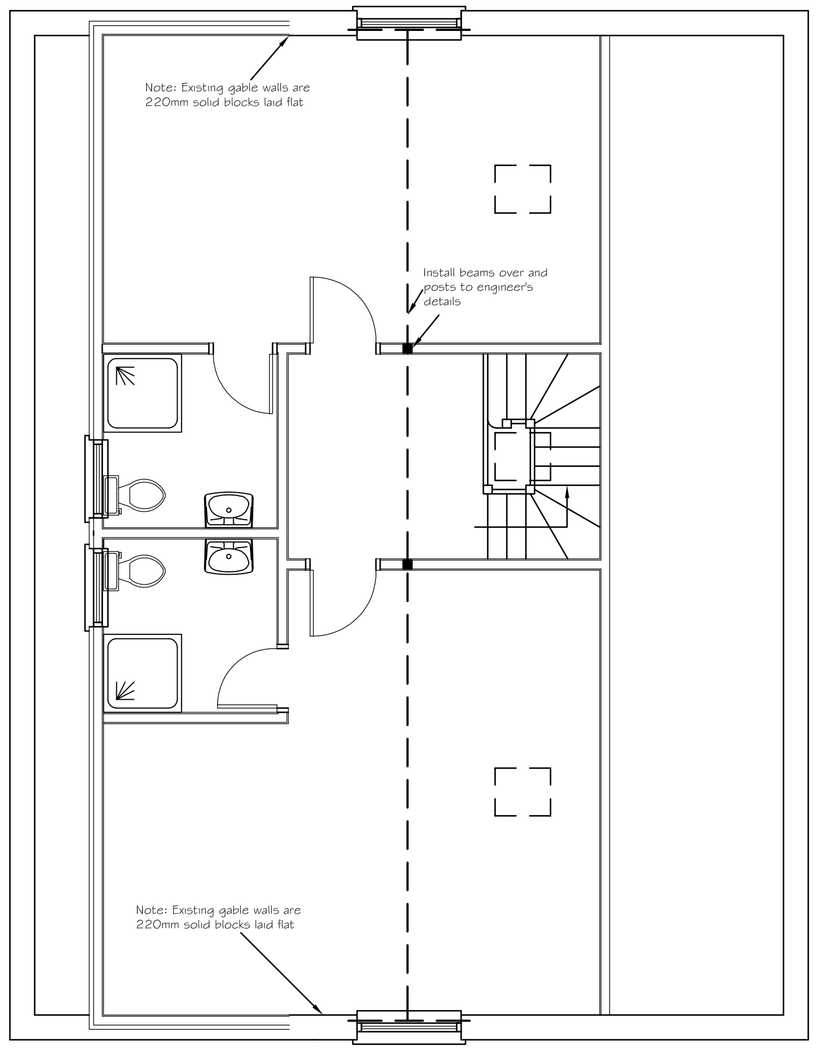

Proposed First Floor Plan

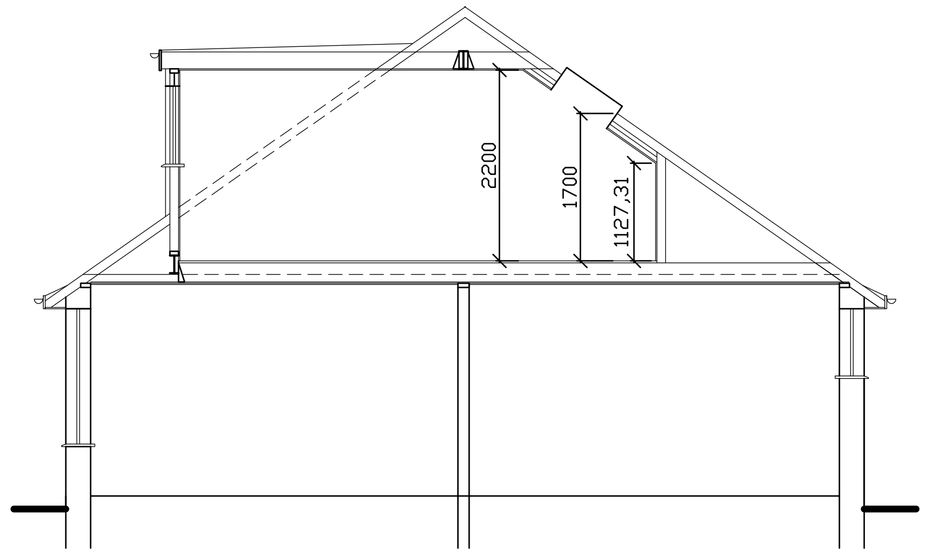

Cross Section

0 0.5 1 2 3 4 5 6 7 8 9 10

SCALE 1:50

All materials to match existing

Side windows to have obscure glass and fixed shut up to 1700mm above floor level

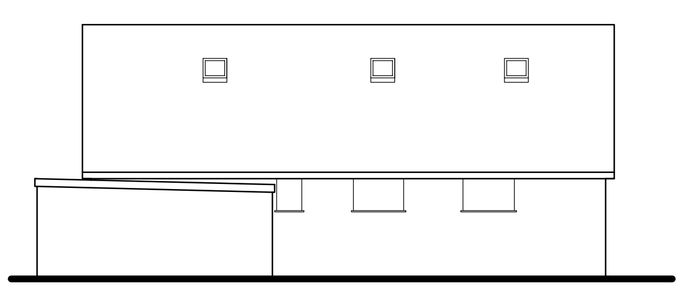

Proposed Side (North) Elevation

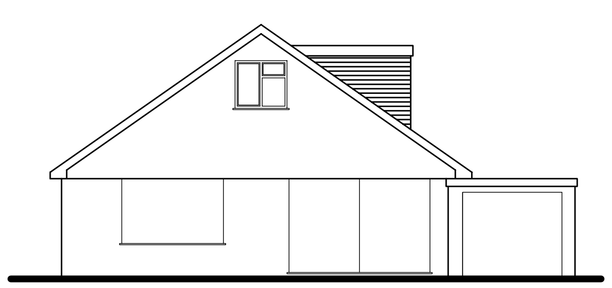

Proposed Rear (West) Elevation

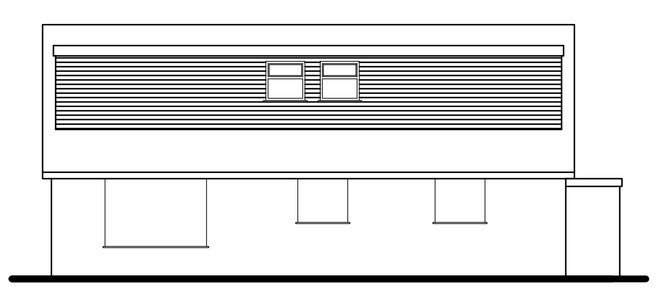

Proposed Side (South) Elevation

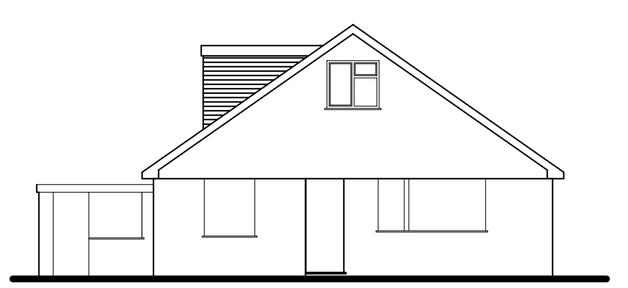

Proposed Front (East) Elevation

0 0.5 1 2 3 4 5 6 7 8 9 10

SCALE 1:100

Tony Rogers
Building Consultants
Address: 40 Dawn Crescent, Upper Beeding
West Sussex, BN44 3WH
Telephone: 01903 815225 Fax: 01903 815225

Rev.	Date:	Revision Description:

Client: Mrs M Owen

Address: 1 Mulberry Close
Shoreham
West Sussex
BN43 6TF

Project: Proposed rooms in roof with side dormer

Scale: 1:50 1:100
Paper Size A1

Date: February 2016

Drawing No: 16/1116/02

Drawn By: AWR

Revision: