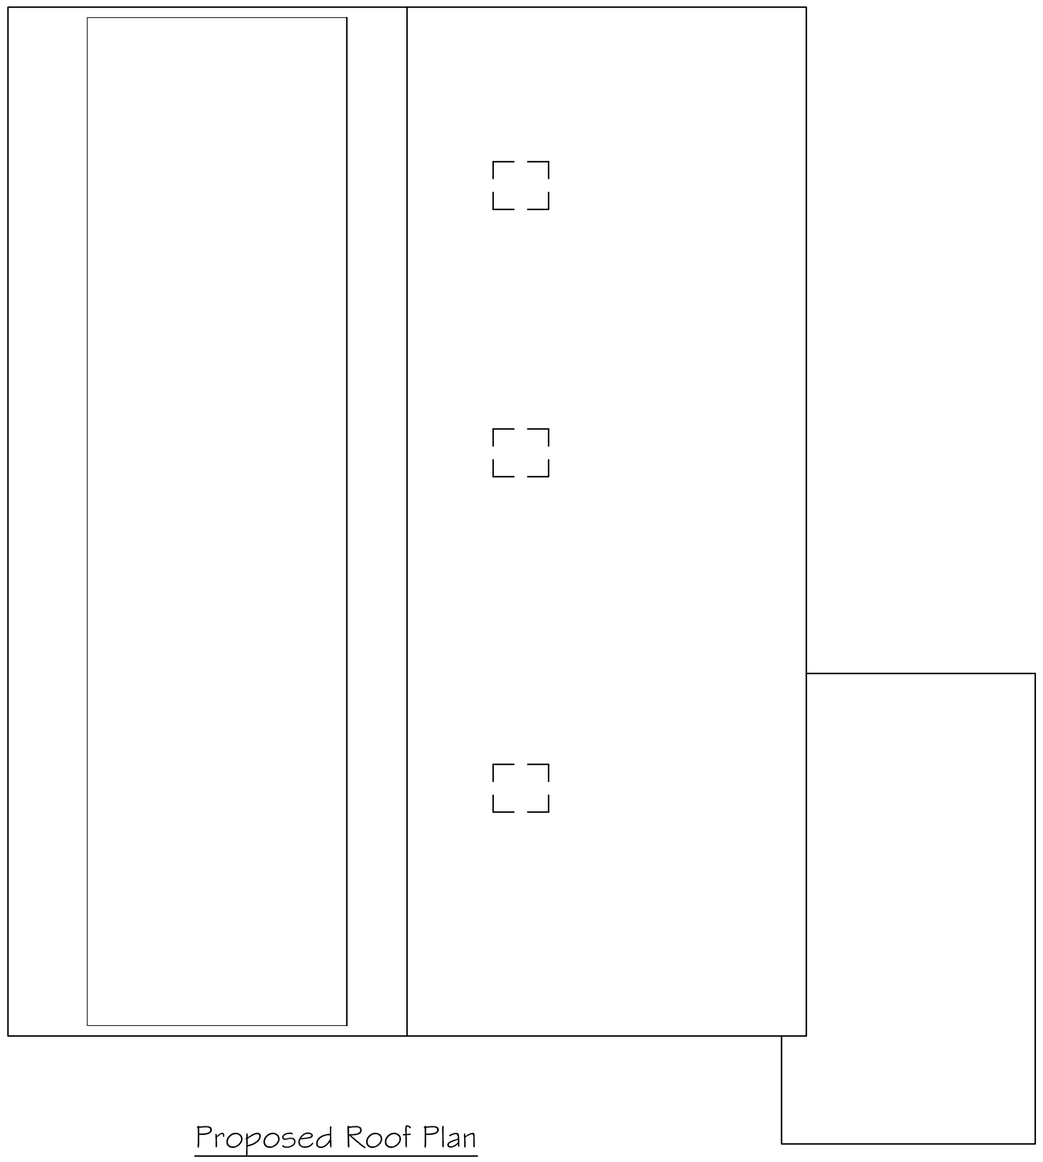

Proposed Roof Plan

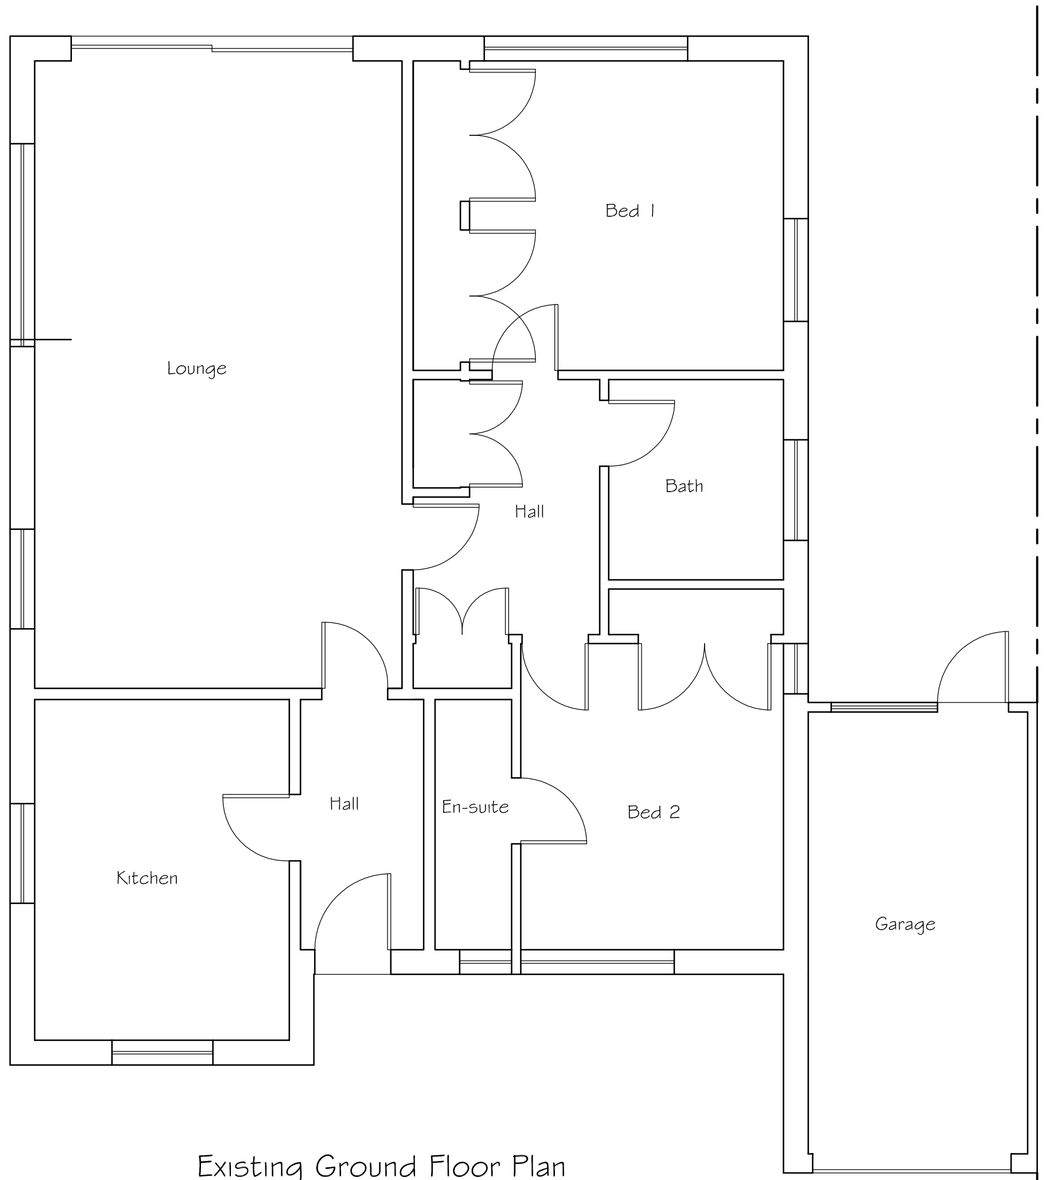

Existing Ground Floor Plan



SCALE 1:50

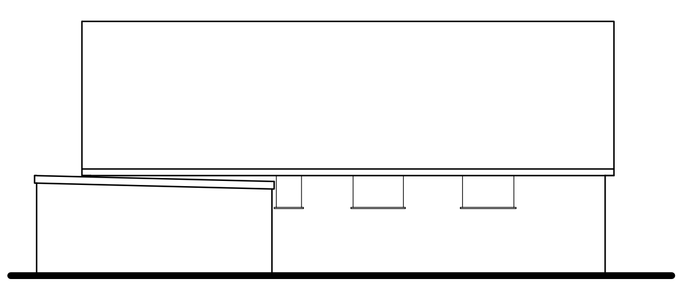

Existing Side (North) Elevation

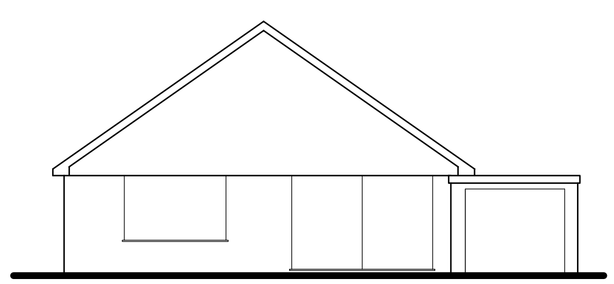

Existing Rear (West) Elevation

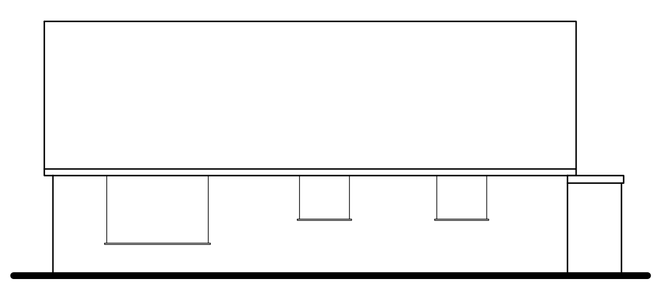

Existing Side (South) Elevation

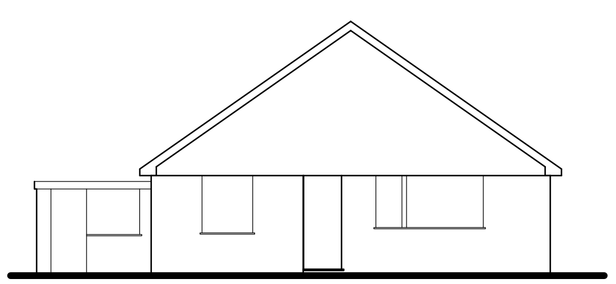

Existing Front (East) Elevation

SCALE 1:100

Tony Rogers
Building Consultants
Address: 40 Dawn Crescent, Upper Beeding
West Sussex, BN44 3WH
Telephone: 01903 815225 Fax: 01903 815225

Rev.	Date:	Revision Description:

Client: Mrs M Owen

Address: 1 Mulberry Close
Shoreham
West Sussex
BN43 6TF

Project: Proposed rooms in roof with side dormer

Scale: 1:50 1:100
Paper Size A1

Date: February 2016

Drawing No: 16/1116/01

Drawn By: AWR

Revision: