ADUR & WORTHING PLANNING SERVICES	
PLAN	AWDM/0414/16
DATE VALID	10 MAY 2016

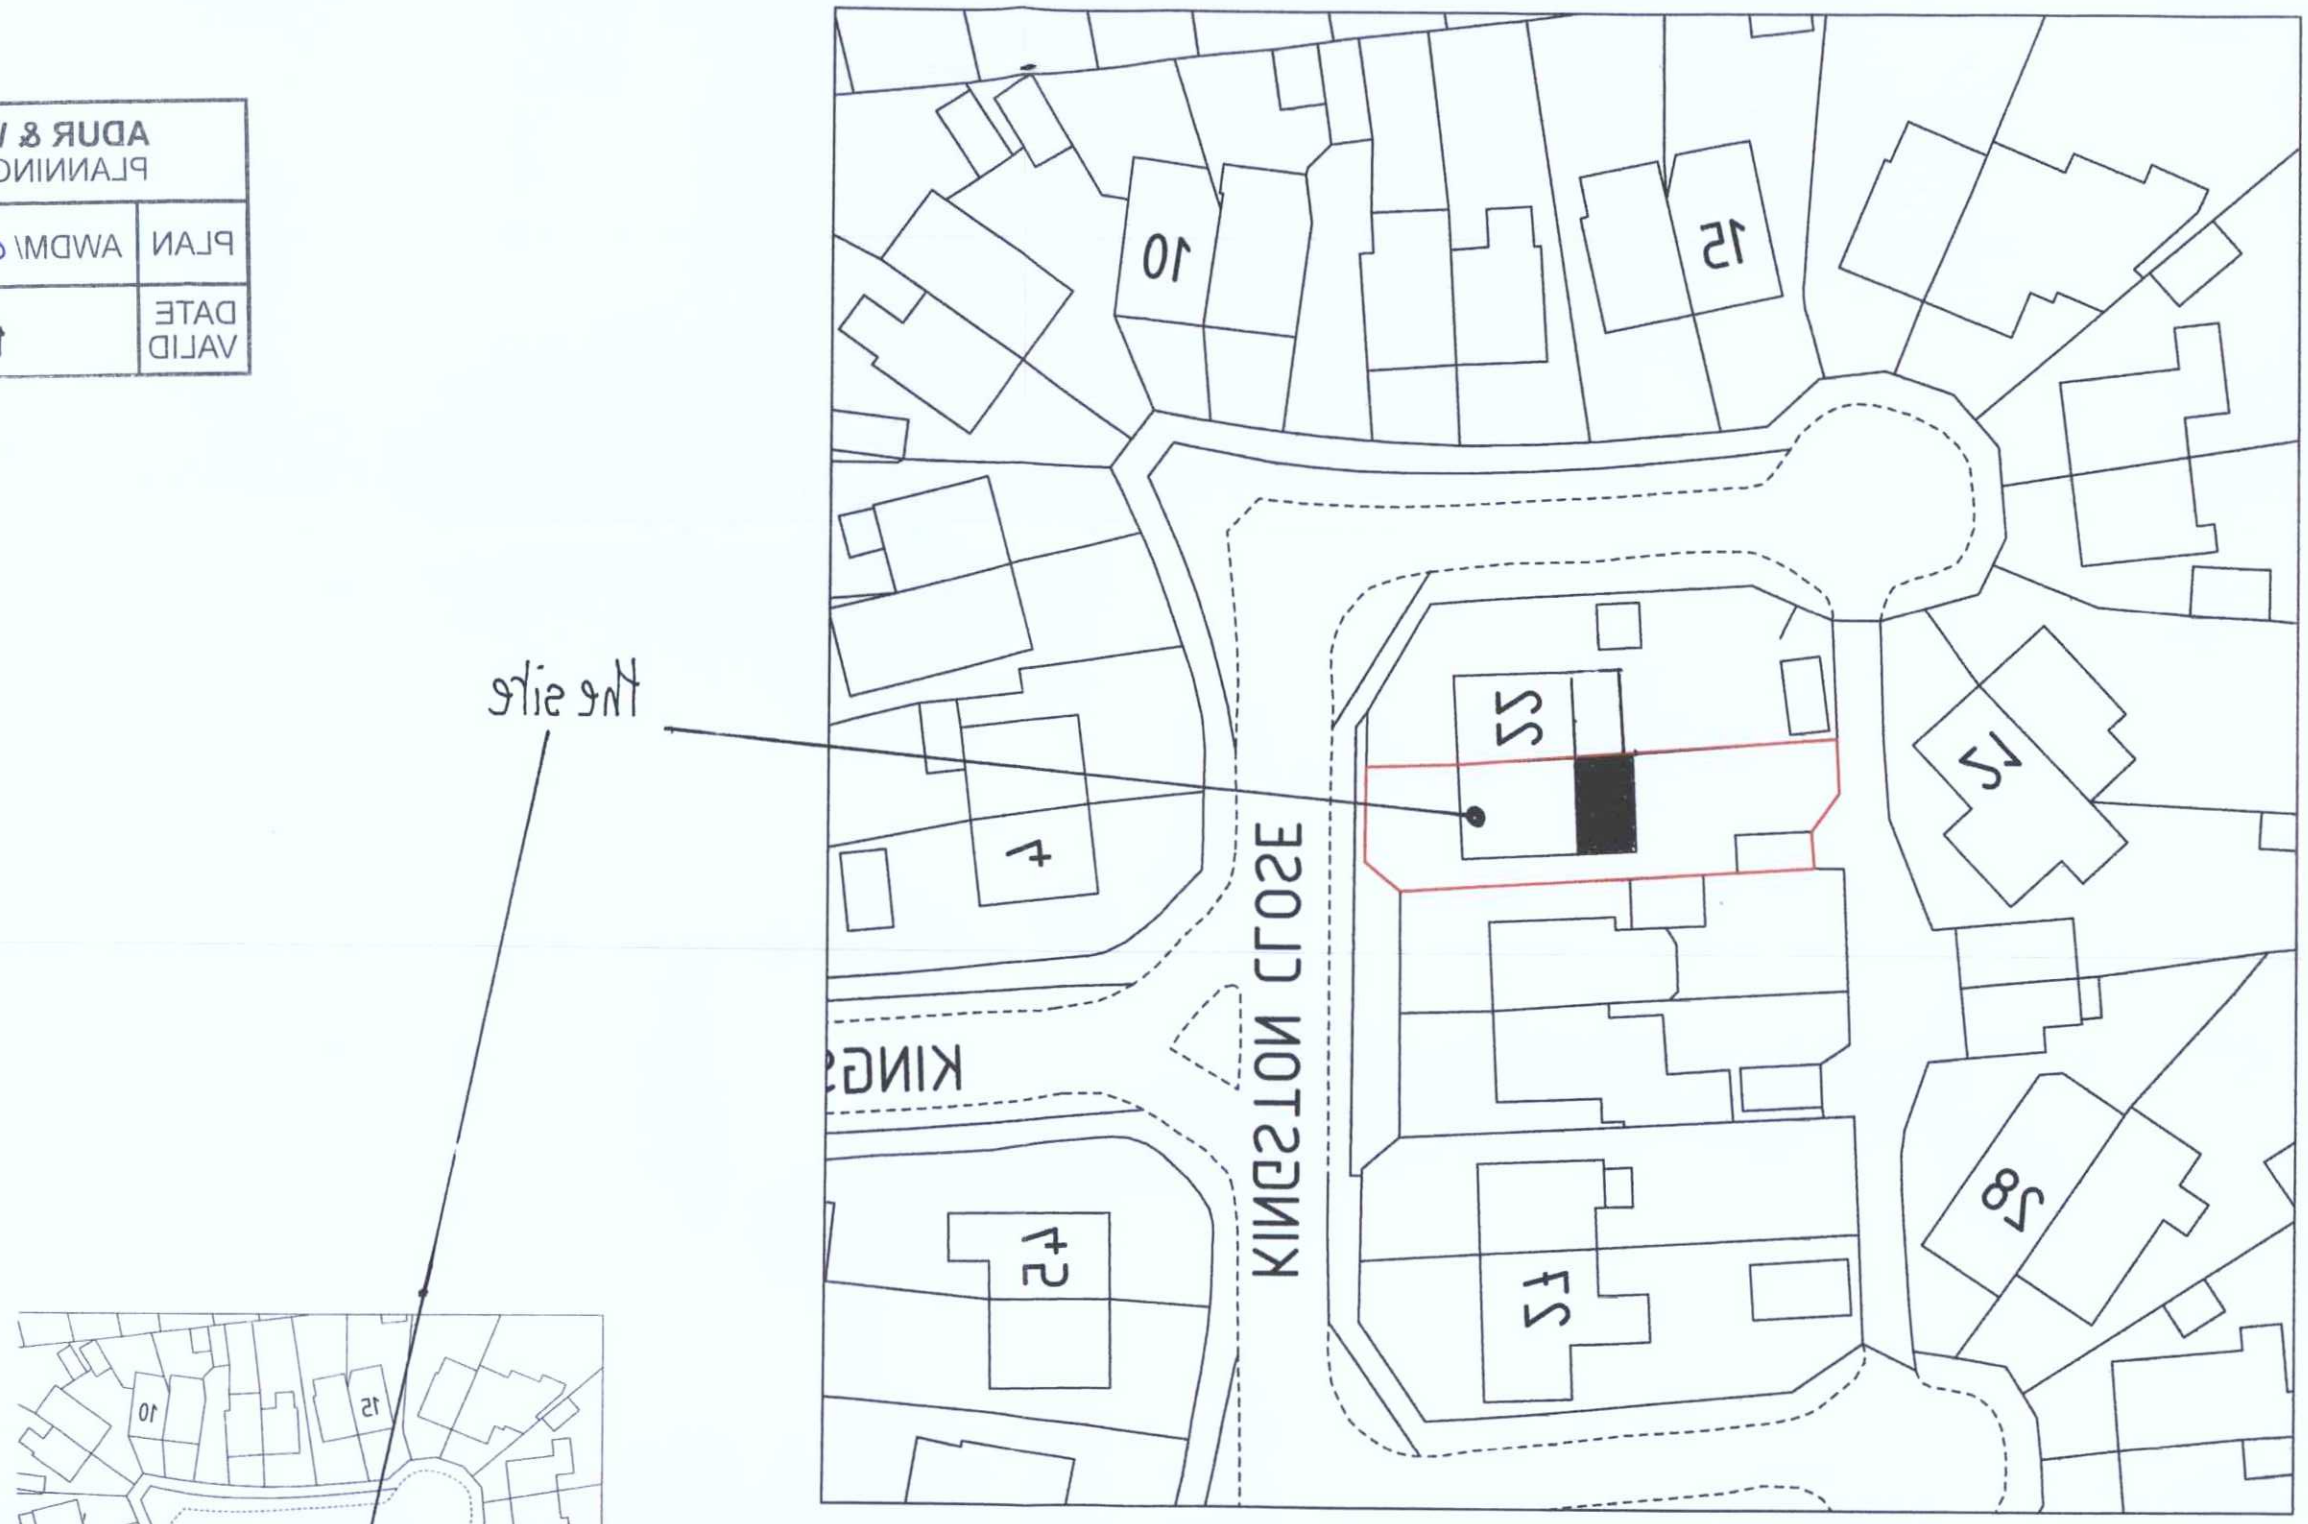

The site

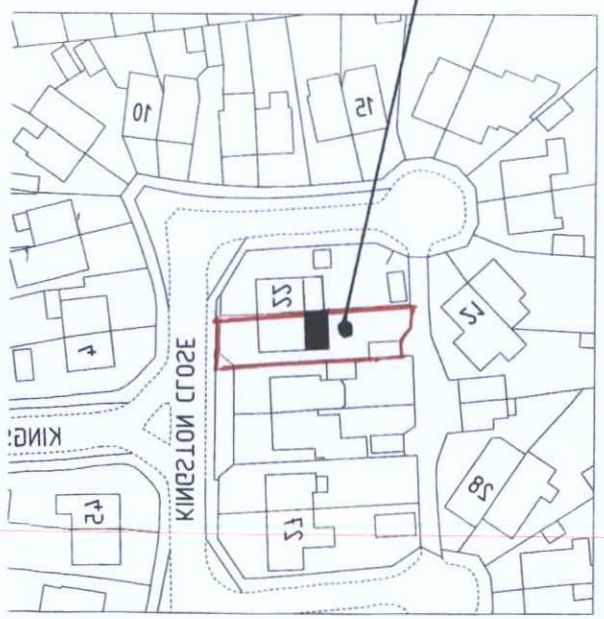

Site Location Plan 1:1250

BLOCK PLAN

SCALE BARS (metres)
0 10 20 30 40
1:500

Mel Humphrey
MRICS MBEng
39 Northease Drive
Hove
East Sussex BN3 8PQ
Mob. 07701058182
Email. mel_humphrey_uk@yahoo.co.uk

ADDRESS: 23 KINGSTON CLOSE
BN43 6LP

PROJECT: REAR EXTENSION

(A3)