

3 Block B Waste/ Drainage (South Facing)
1 : 180

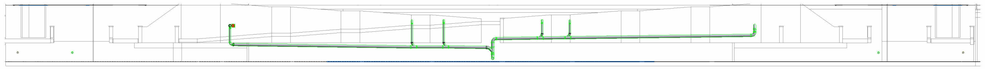

4 Block C Waste/ Drainage (South Facing)
1 : 180

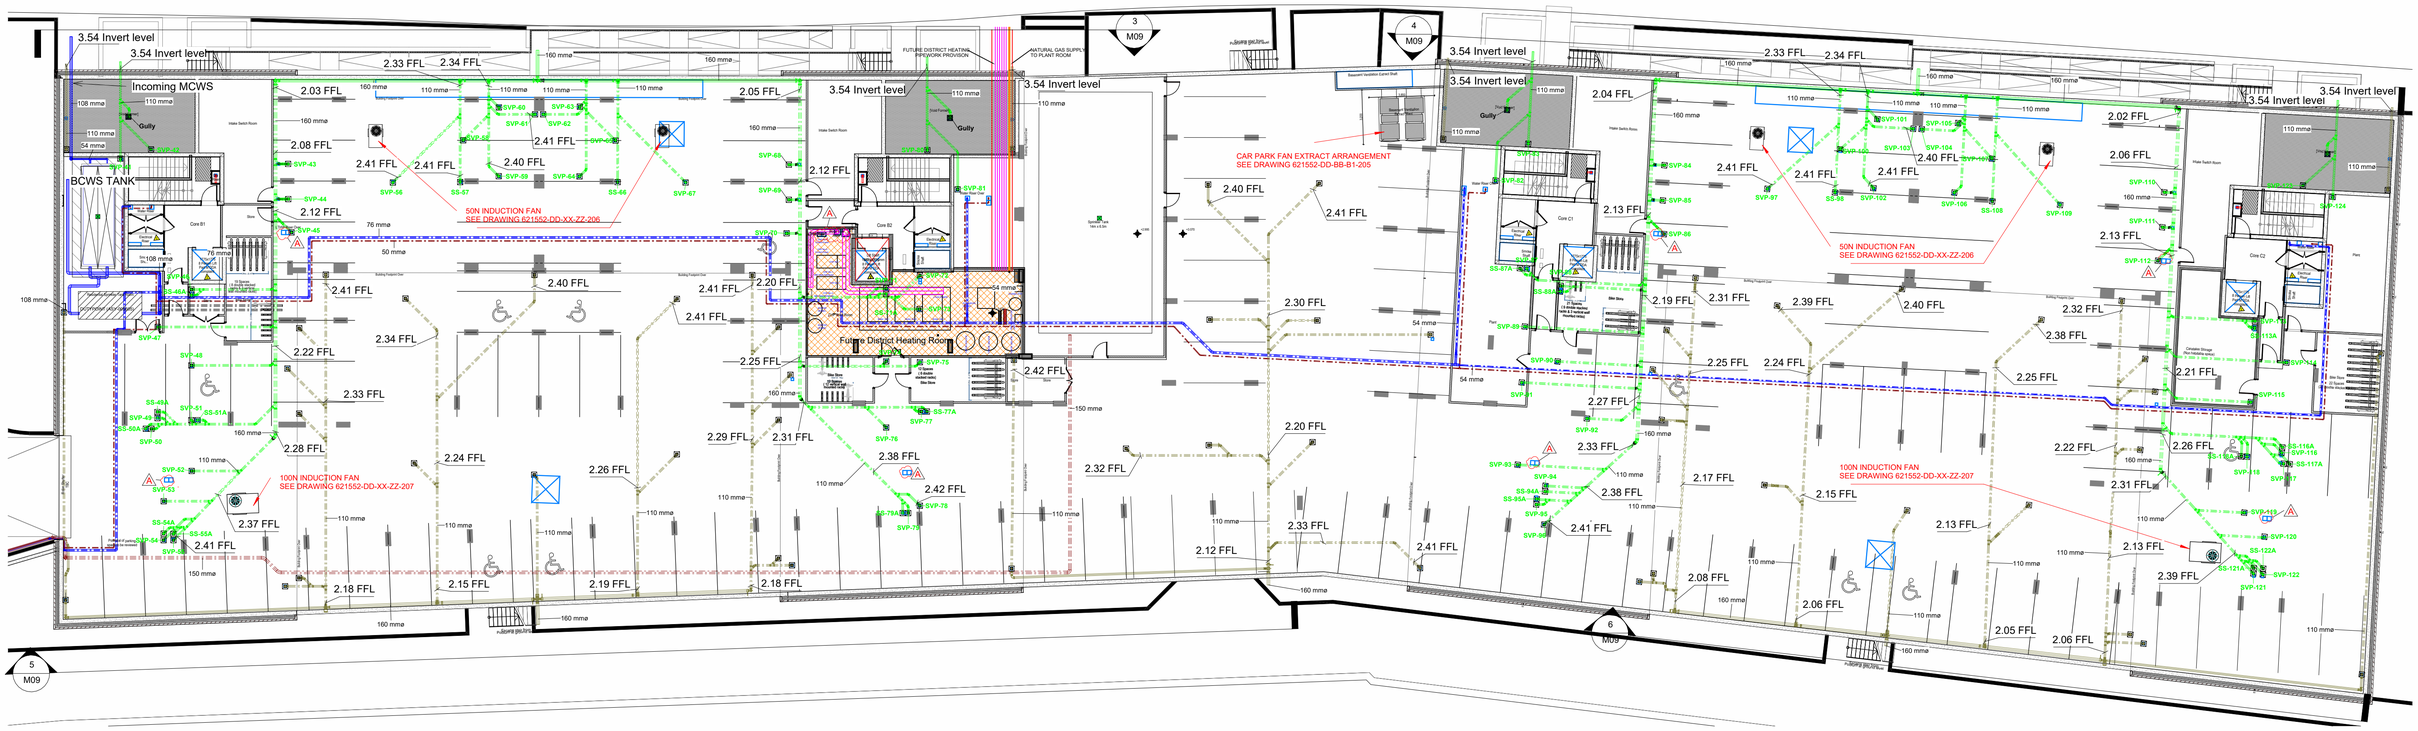

1 -01 Parking - Block B/C
1 : 180



5 Block B Drainage (North Facing)
1 : 180



6 Block C Drainage (North Facing)
1 : 180

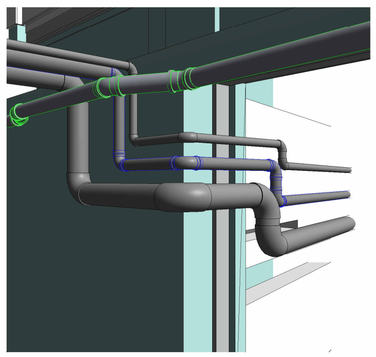

2 Service Entrance to Block B

MECHANICAL SERVICES LTD
Plumbing Heating Ventilation Air Conditioning
8-10 Portsmouth Road, The Interchange,
Cosham, Portsmouth PO6 2AE
Tel No. 02392 617070

Block B/C Level -01 - Mechancial Services

Project number	AD6370
Date	15/03/2022
Drawn by	Harry Roxburgh
Checked by	Mark Beames
	M09
Scale	As indicated @A1

Rev.	Description	Date
A	LTHW & CHWP Removed - Redundant	28-03-22
B	Updated GA plans. Additional details added	01-06-22
C	Plant Room Detail added	29-06-22

PMC Construction Ltd

Kingston Wharf

Legend

- Pipework / Ductwork within Ceiling Void
- Pipework / Ductwork Exposed
- Pipework within Floor Void / Buried
- Natural Gas
- LPHW Heating Flow
- LPHW Heating Return
- Hot Water Service
- Hot Water Return Service
- Mains Cold Water Service
- Balanced Cold Water Service
- Sprinkler Pipework
- Refrigerant Service
- Waste Pipework
- Drainage Pipework
- Mechanical Extract Ventilation
- Mechanical Supply Ventilation
- Mechanical Wiring