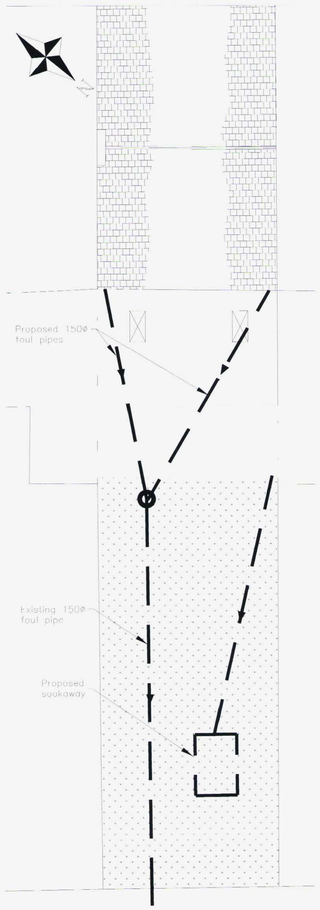

Proposed Layout
Scale 1/100

4m 3m 2m 1m 0m 2m 4m
Scale 1:100 @ Title block sheet SIZE

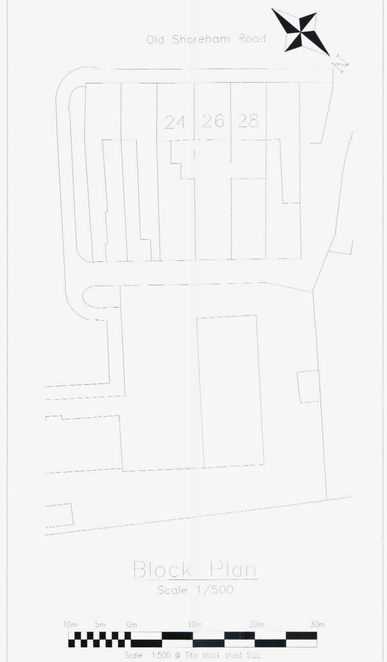

Block Plan
Scale 1/500

10m 5m 0m 10m 20m 30m
Scale 1:500 @ Title block sheet SIZE

Legend
- Boundary
- DP Down pipe
- GU Gully
- SP Soil Pipe
- Fall (Down)
- Proposed insulated Double skin wall
- Proposed single skin stud partition insulated wall
- Proposed extension

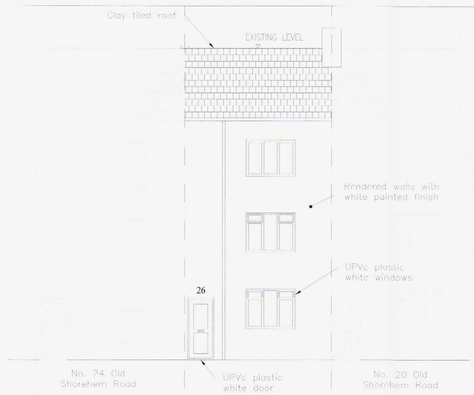

Existing Western (Front) Elevation
Scale 1/100

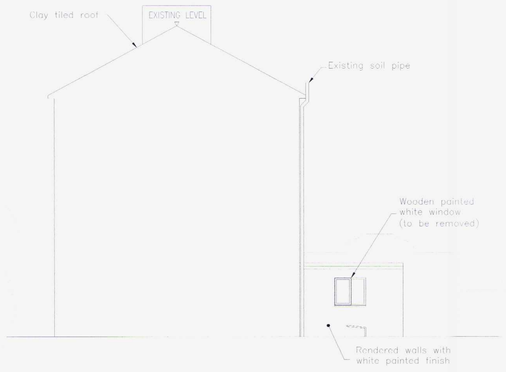

Existing Southern (Side) Elevation
Scale 1/100

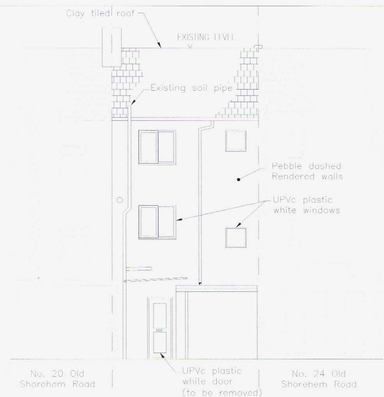

Existing Eastern (Rear) Elevation
Scale 1/100

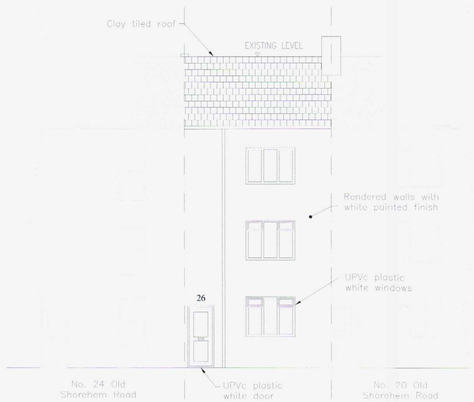

Proposed Eastern (Front) Elevation
Scale 1/100

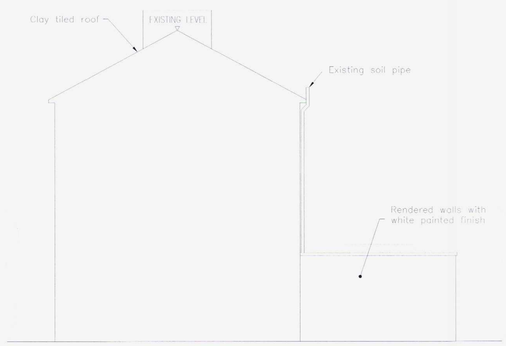

Proposed Southern (Side) Elevation
Scale 1/100

4m 3m 2m 1m 0m 2m 4m
Scale 1:100 @ Title block sheet SIZE

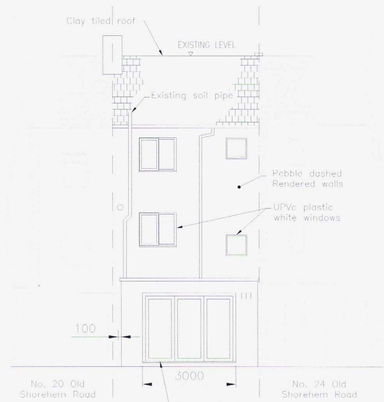

Proposed Western (Rear) Elevation
Scale 1/100

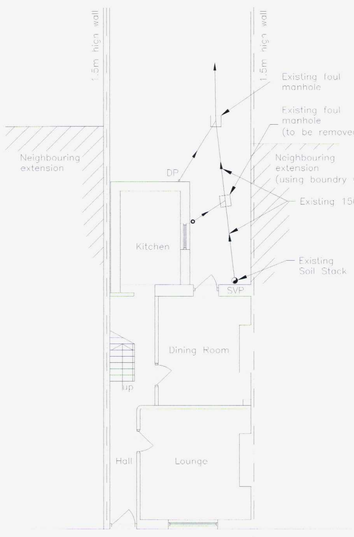

Existing Ground Floor Plan
Scale 1:50

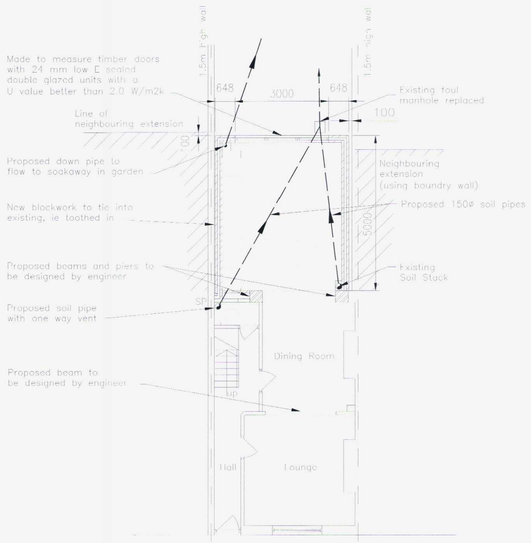

Proposed Ground Floor Plan
Scale 1:50

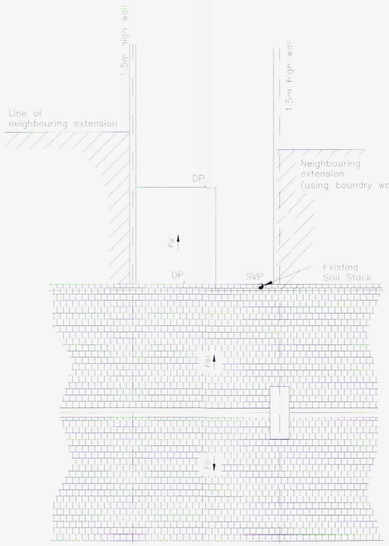

Existing Roof Plan
Scale 1:50

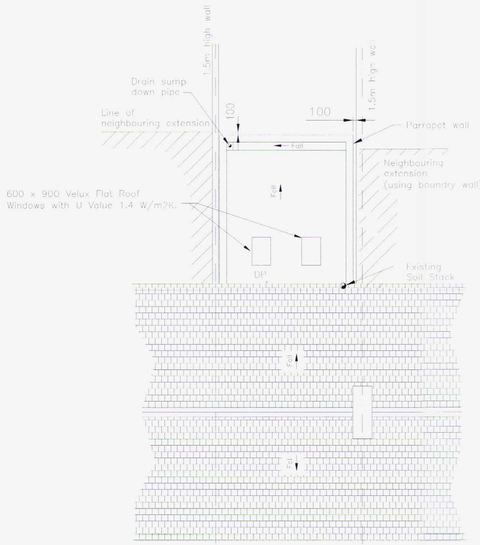

Proposed Roof Plan
Scale 1:50

4m 3m 2m 1m 0m 2m 4m
Scale 1:100 @ Title block sheet SIZE



LOCATION PLAN
Scale 1:1250

10m 0m 10m 30m 50m 70m 90m 100m
Scale 1:1250 @ Title block sheet SIZE

Notes:
1. All dimensions are in millimeters.
2. Do not scale from this drawing.
3. All materials used for construction to be similar to existing, including doors and windows unless otherwise stated.
4. Eves height of roof elevation to remain as existing.

Date	By	Revision	Rev.
10/12/2010	HB	Issued for Planning	A

Project: Single Story Extension to 26 Old Shoreham Road Shoreham by Sea

Title: Planning Application Details

Client: Mr & Mrs DeSouze

Drawn: HB | Date: Nov '10 | Scale: As s

Project Ref. | Dwg. Ref.: PP/001