Dropped kerb and Driveway - Location Plan

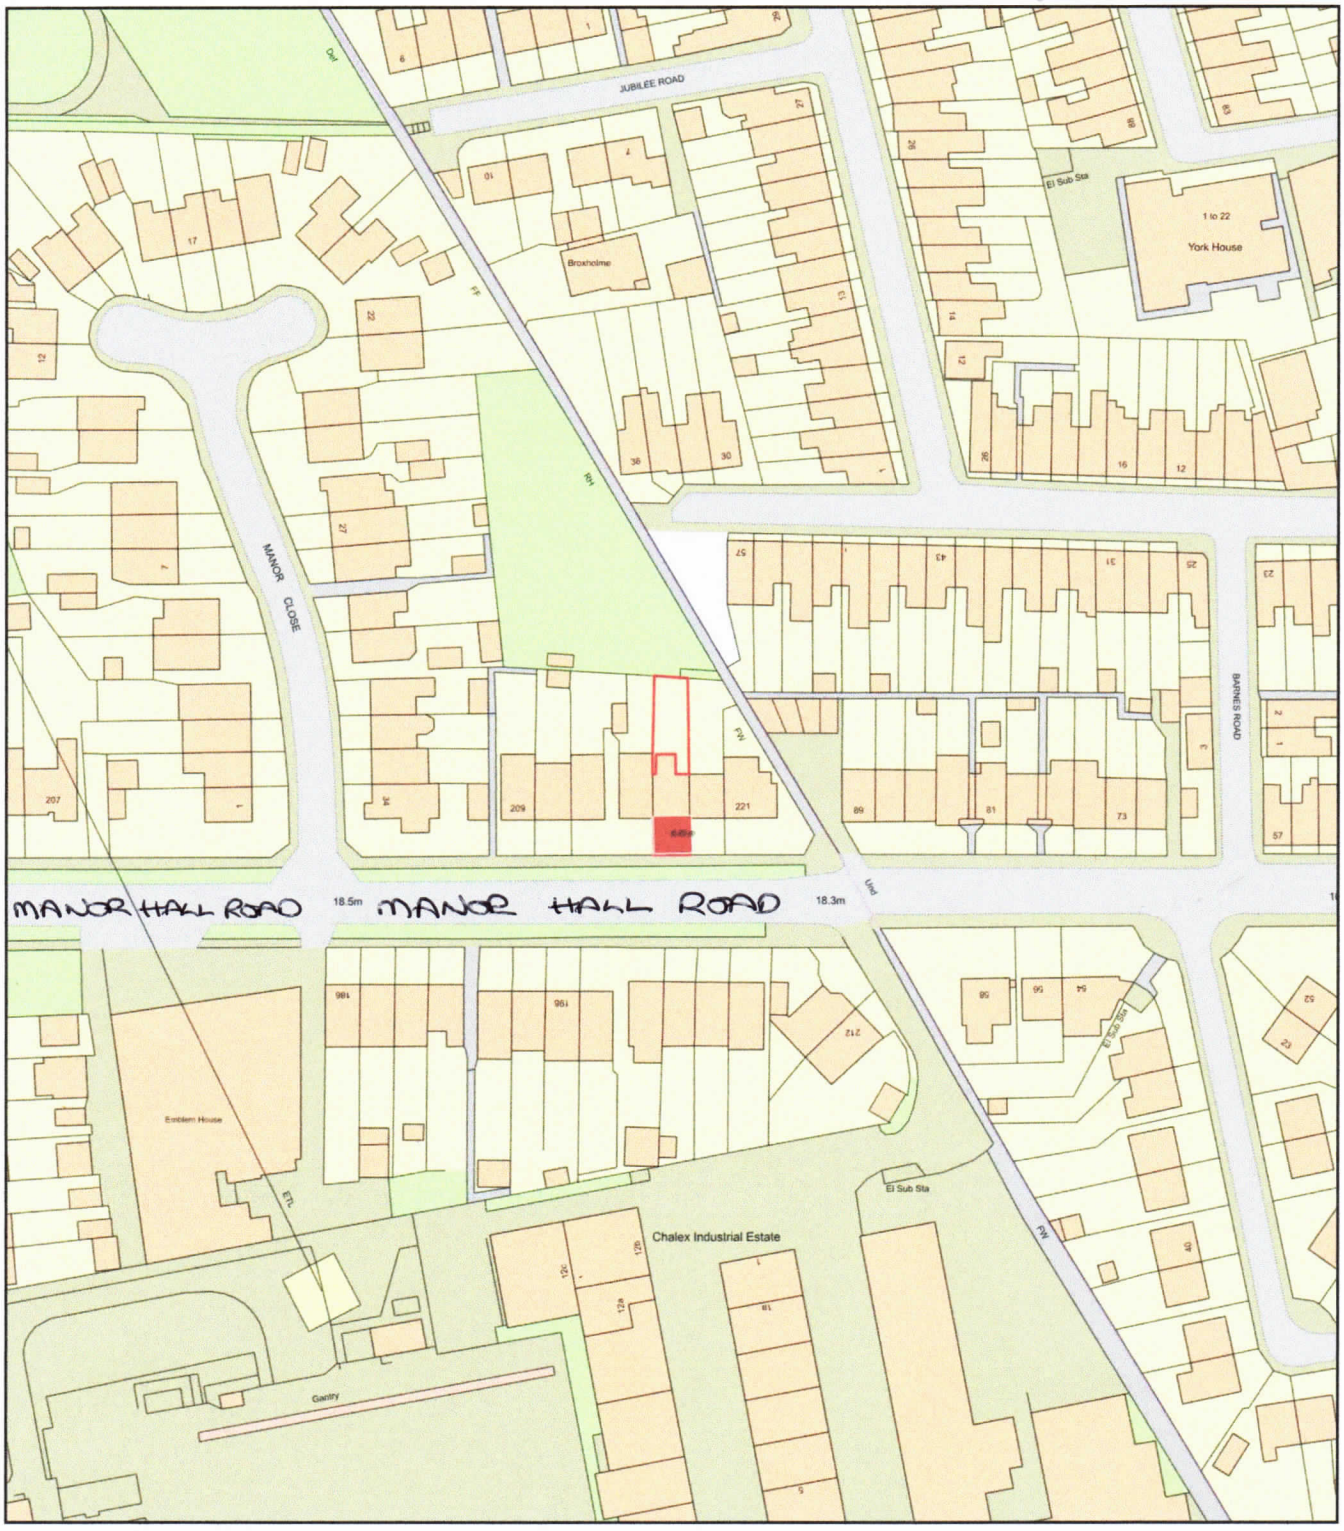

0 50
Metres

N

ReQuestaPlan

Plan Produced for: Peter Eastwood

Date Produced: 23 Jul 2020

Plan Reference Number: TQRQM20205141253985

Scale: 1:1250 @ A4

© Crown copyright and database rights 2019 OS 100042766