

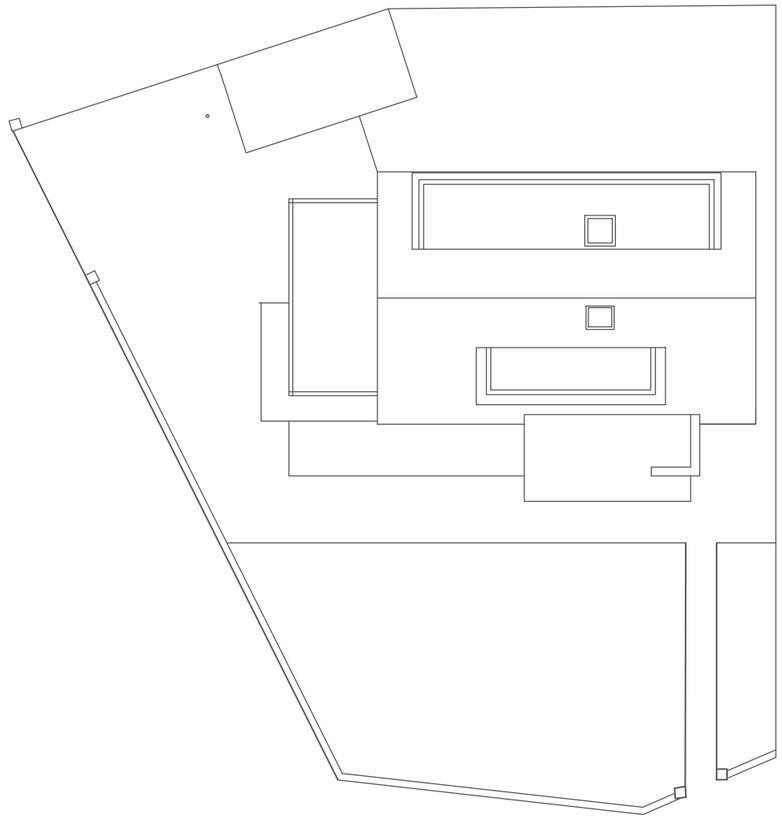


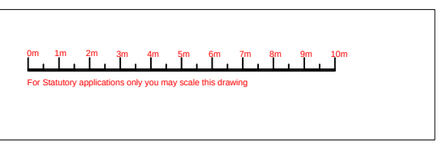


This drawing is not to be scaled. Use figured dimensions only.
Read in conjunction with all relevant Consultants' drawings and specifications. The Contractor should check all dimensions on site prior to fabrication and report any discrepancies to the Architect.
This drawing is copyright and it must not be reproduced without prior agreement.

NOTES

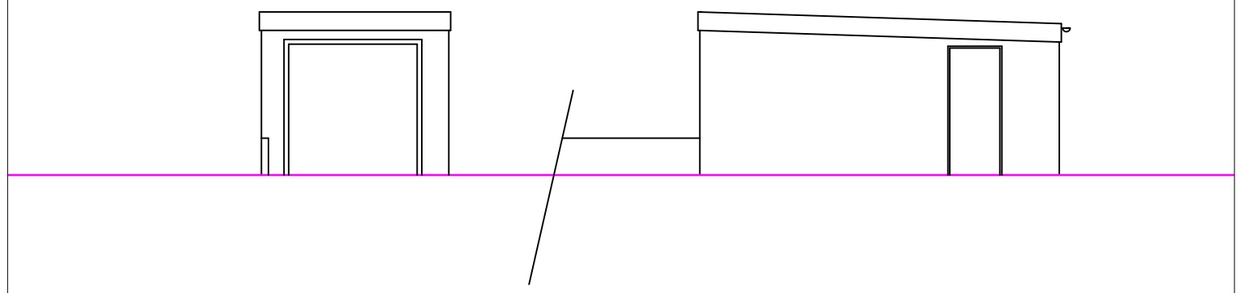


West Elevation


South Elevation

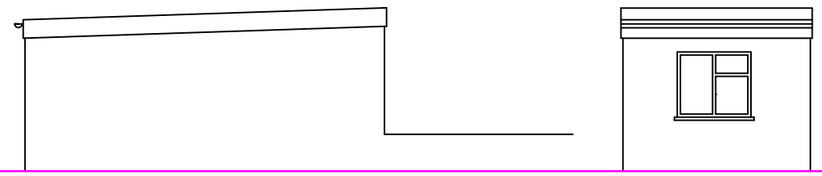

North Elevation

East Elevation

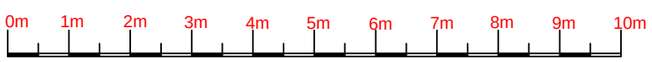

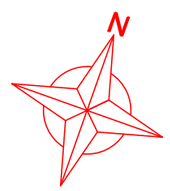

rev.	date

9 Hove Park Villas
HOVE
East Sussex
BN3 6HP
Tel 01273 823980
Fax 01273 823356

client: Mr & Mrs Potter		
job title: 8 Shingle Road, Shoreham		
drawing title: Garage Survey as existing		
scale: 1:100@ A3 1:200@ A3	date: 03.02.12	drawn by: CPW
job no.: 110402	drawing no.: S22	revision: