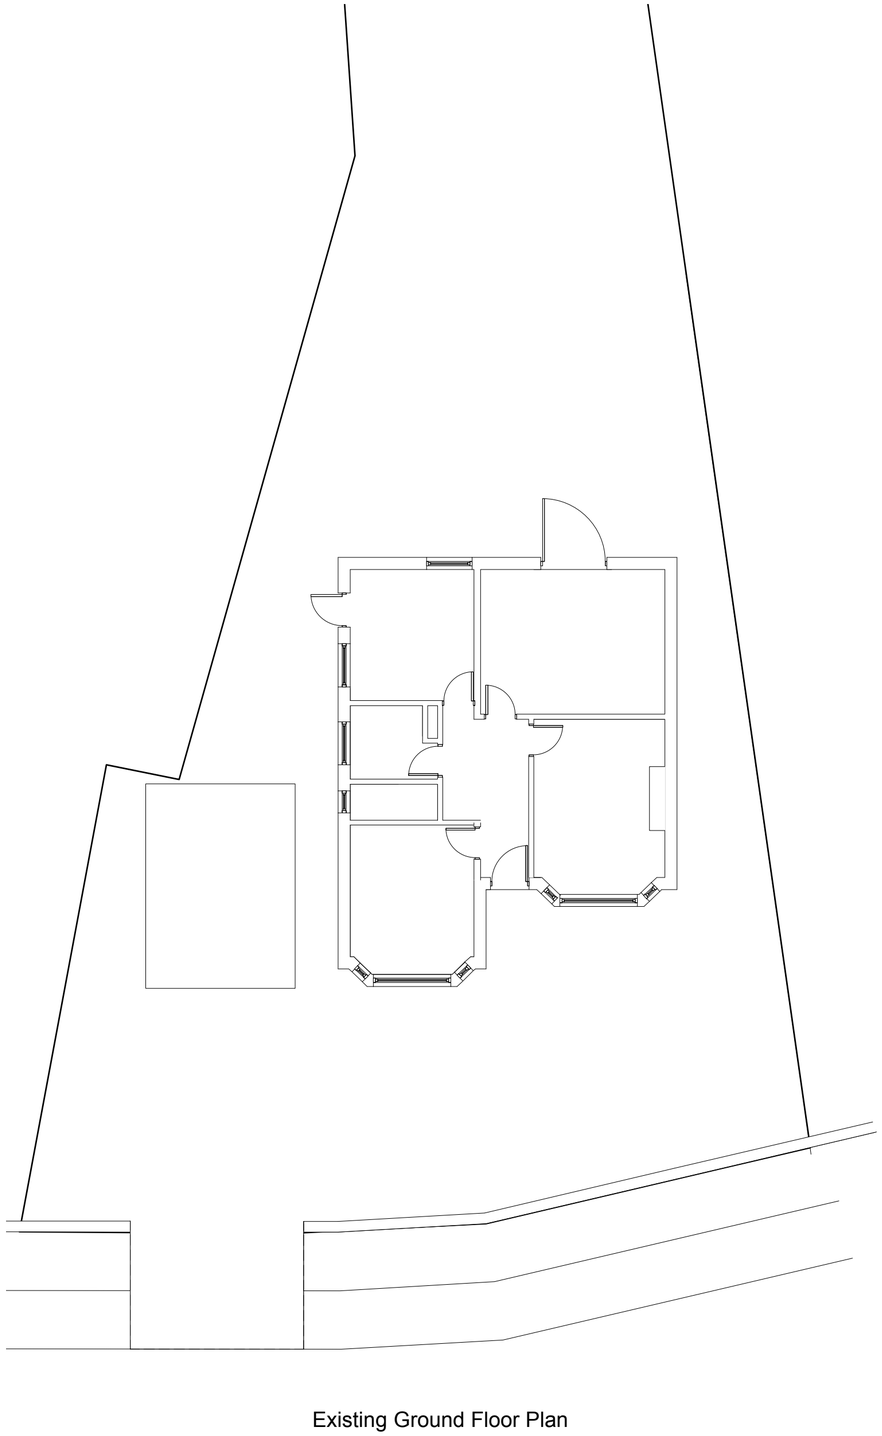

Existing Ground Floor Plan

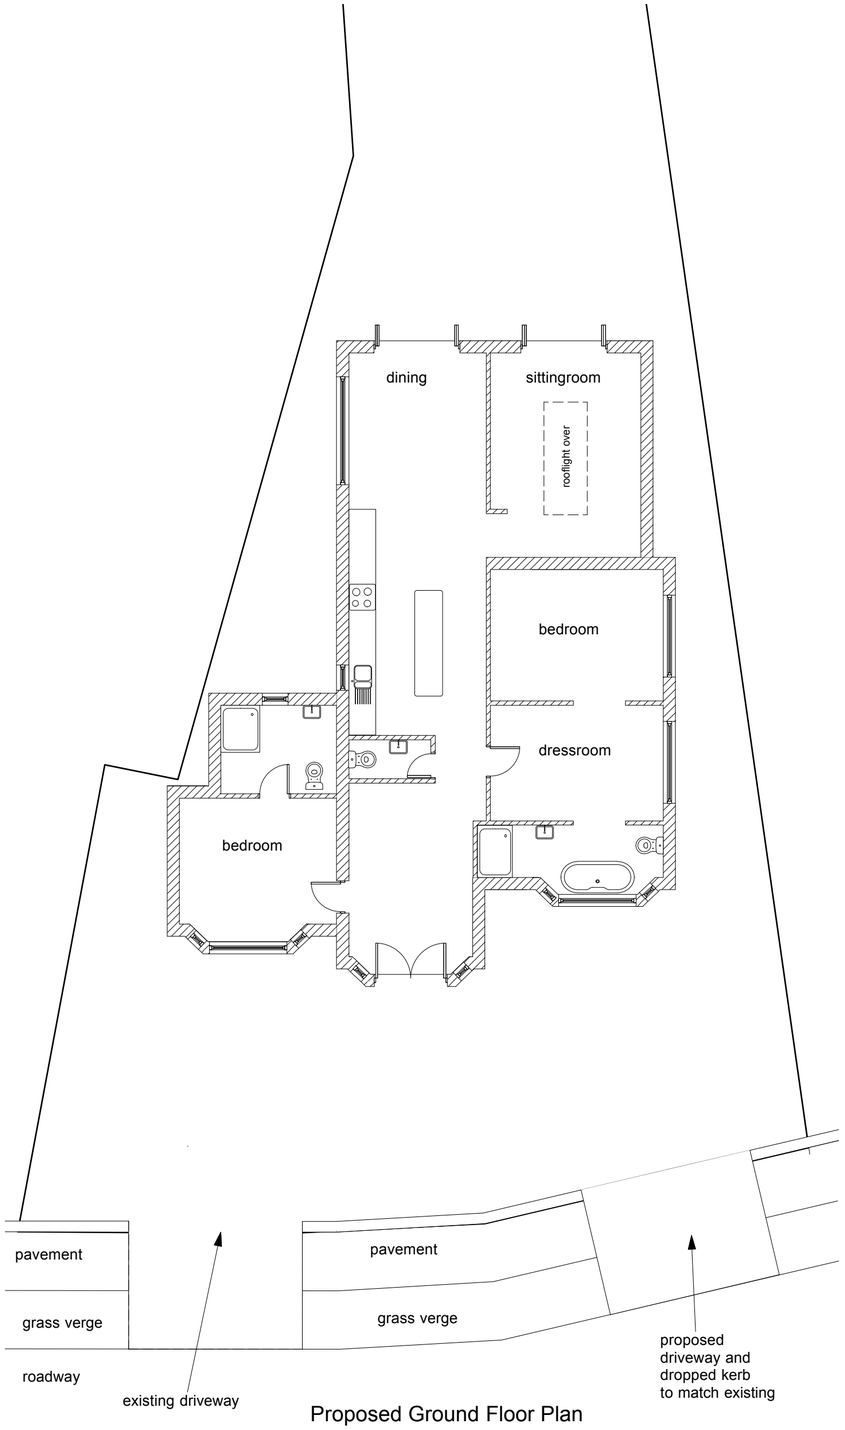

Proposed Ground Floor Plan

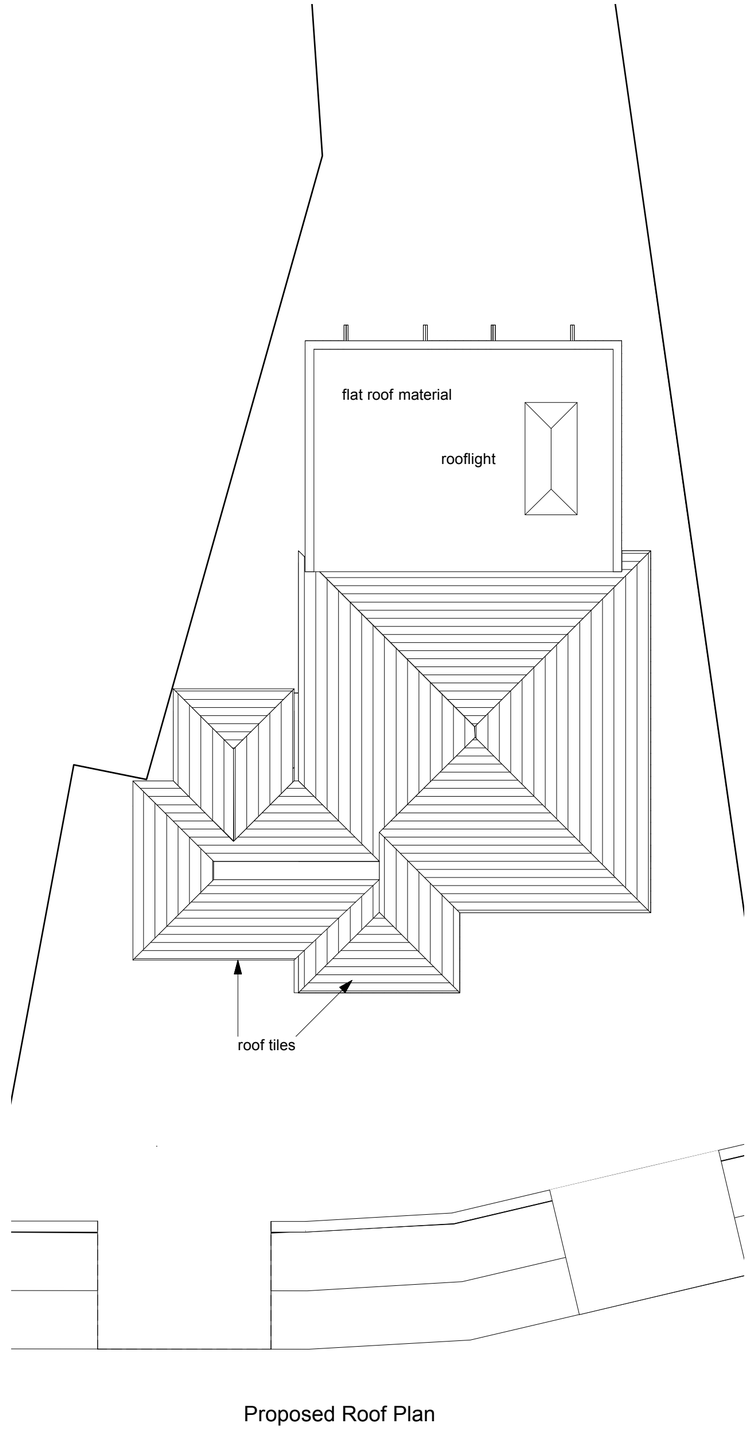

Proposed Roof Plan

© DAVID CHETWIN ARCHITECTS

Dwg Size
A2

This drawing is to be read in conjunction with all relevant project documentation.

This drawing is subject to the approval of the appropriate Statutory Authorities.
The Contractor is to verify all dimensions & conditions on site and report any discrepencies to the Architect before proceeding.

david chetwin ltd co no 09576080 reg address the old casino 28 fourth ave hove bn3 4pj

0 1 2 3 4 5 M

DAVID CHETWIN ARCHITECTS
2 Titian Road T 01273 710075
Hove BN3 5QS E dc@davidchetwin.co.uk

Project
55 Barfield Park, Lancing

Scale
1:100

Dwg No
567(PL)1c

Title
Existing and Proposed Plans

Date
Oct 2017