
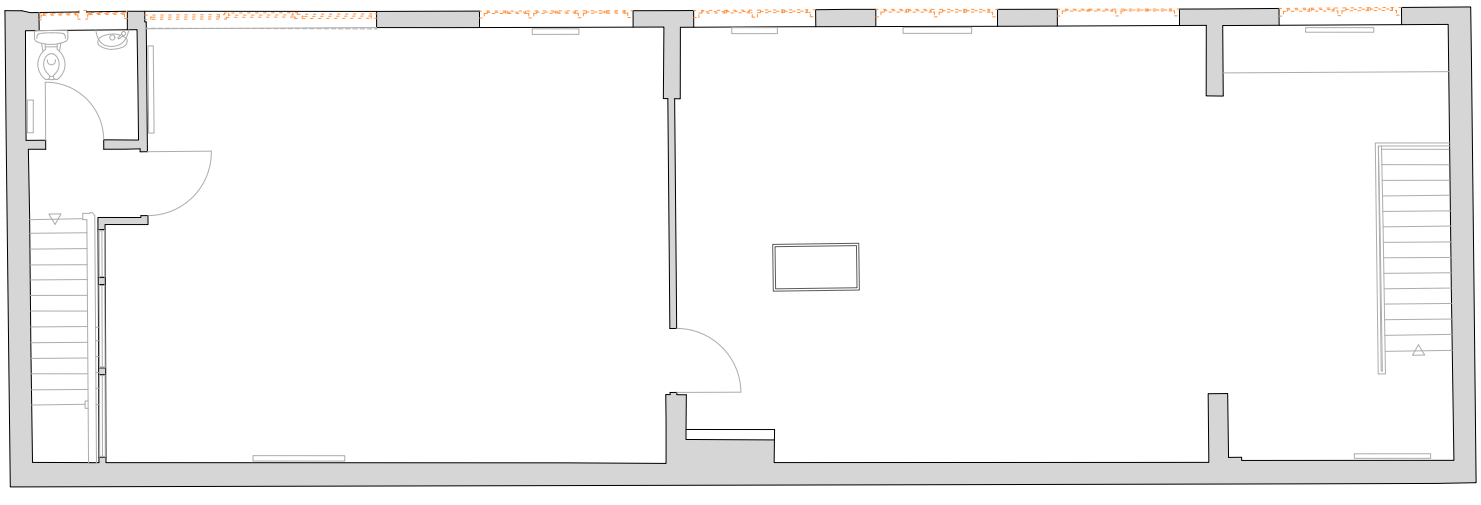


Existing first floor plan

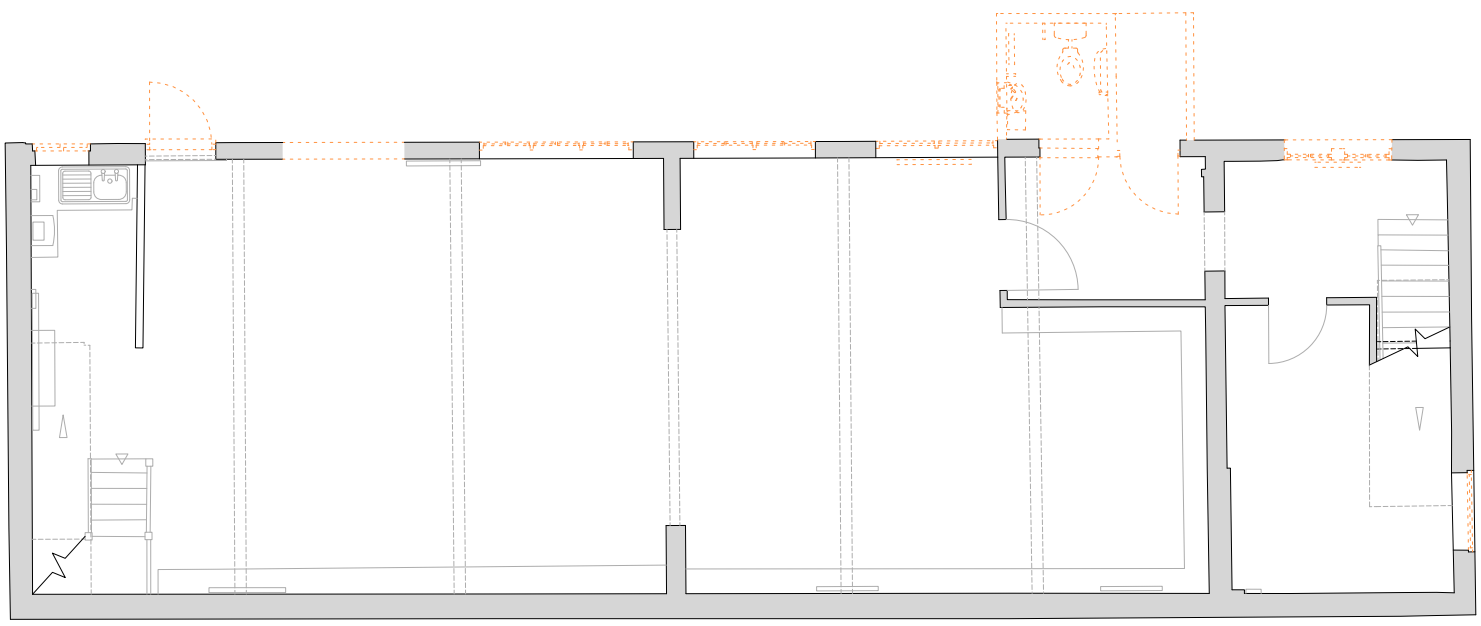

Existing ground floor plan

Existing walls

Demolition

23 Vine Street, Brighton BN1 4AG
e: studio@sticklandwright.co.uk
t: 01273 964051
Company registered in England No. 11222477

Disclaimer:

This drawing is the copyright of Stickland Wright Ltd. and may not be reproduced or used except by written permission. Figured dimensions to have precedence over scaling. Check all site dimensions prior to fabrication. Refer any discrepancies found to Stickland Wright.

Revisions:

			Checked
A	20/12/2024	For comment	

1:100 | 1m | 2 | 3 | 4 | 5 | 6

N

Dwg No.	**23027D-P-011 A**
Drawing Title	Existing plans
Address	291 Tarring Road
Client	DIM South LTD
Scale	1:100 @A3
Stage	Planning
Drawn by	ah
Checked by	ns

STICKLAND WRIGHT
architecture + interiors
www.sticklandwright.co.uk