
THIS DRAWING IS THE PROPERTY OF MATTHEWS ARCHITECTURAL PRACTICE LTD AND MUST NOT BE DIVULGED TO ANYONE, COPIED OR REPRODUCED, OR USED FOR MARKETING, ADVERTISING OR PROMOTION WITHOUT THE EXPRESS PERMISSION OF MATTHEWS ARCHITECTURAL PRACTICE LTD.

ALL DIMENSIONS ARE TO BE CHECKED ON SITE. CONTRACTORS MUST VERIFY ALL DIMENSIONS ON SITE BEFORE SETTING OUT, COMMENCING WORK OR PREPARING SHOP DRAWINGS. ANY DISCREPANCIES ON THIS DRAWING TO BE REPORTED IMMEDIATELY FOR CLARIFICATION.




PROPOSED SOUTH ELEVATION (SIDE VIEW)
SCALE 1:100

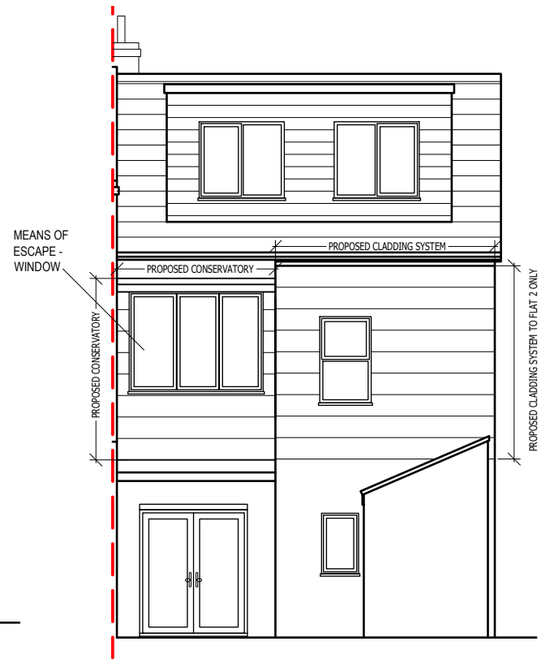

PROPOSED WEST ELEVATION (REAR VIEW)
SCALE 1:100



PROPOSED EAST ELEVATION (FRONT VIEW)
SCALE 1:100

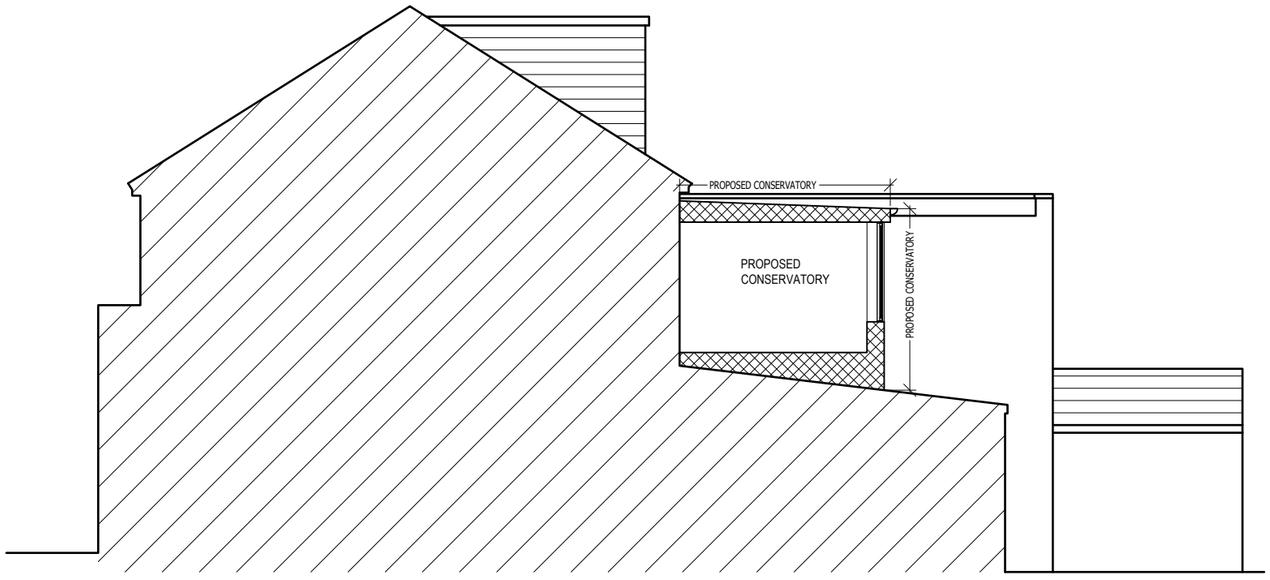

PROPOSED NORTH ELEVATION (SIDE VIEW)
SCALE 1:100

0M 1M 2M 3M 4M 5M
1:100

Rev	Description	Date
A	CLADDING REDUCED	12.07.19

Client
TONY & SYLVIA LEMONIATES

Job title
NEW FIRST FLOOR CONSERVATORY
FLAT 2, 5 SOUTHVIEW ROAD,
SOUTHWICK, BN42 4TW

Drawing title
PROPOSED ELEVATIONS

Scale	Date	Drawn
1:100@A3	04-07-19	CM

MAP
Matthews Architectural Practice Ltd
Website - mapltd.design
Facebook - @mapltd.design
Email - craig@mapltd.design

Drawing No
1011-005A