
CDM 2015 Health & Safety Information


This information relates only to 'Significant Hazards' identified on this drawing and is to be read in conjunction with the Designer's Hazard Register.

11 south street

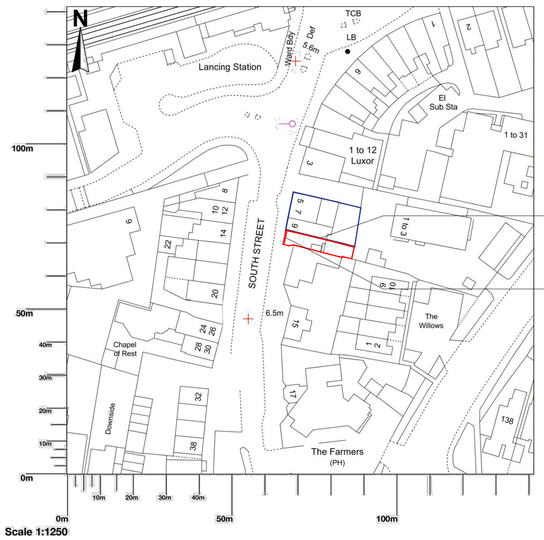

Site Boundary

Proposed Shop front

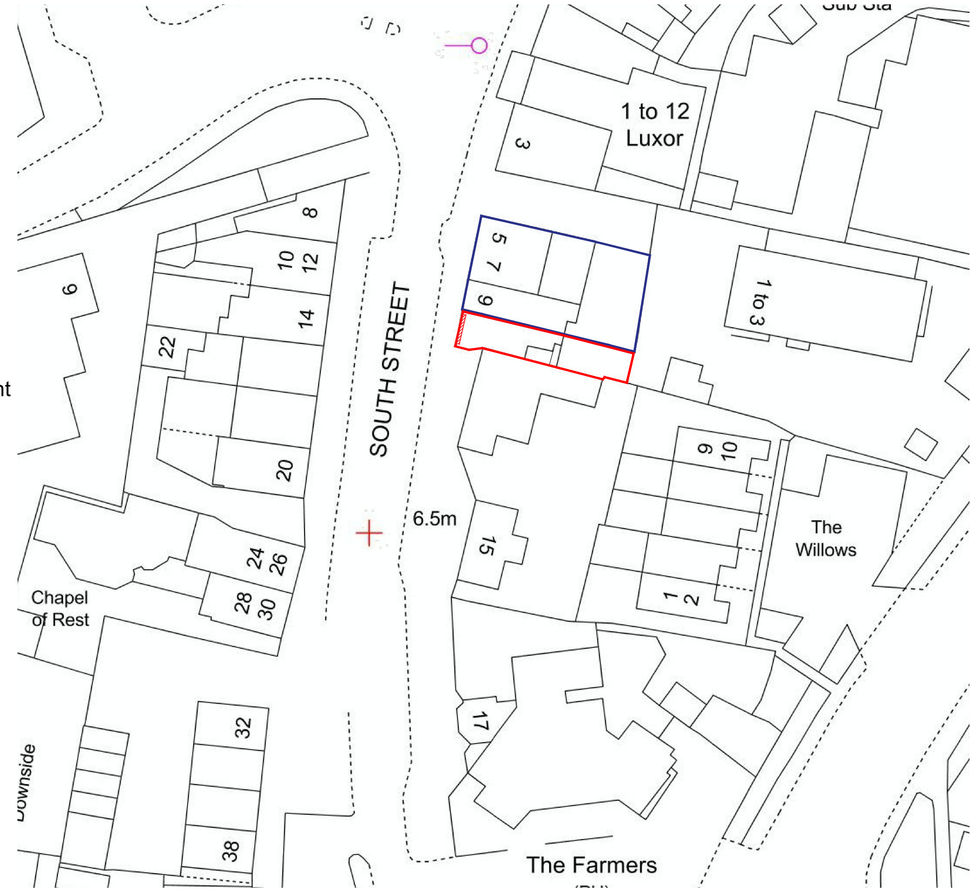

Map area bounded by: 518150,104248 518292,104390. Produced on 10 September 2021 from the OS National Geographic Database. Reproduction in whole or part is prohibited without the prior permission of Ordnance Survey. © Crown copyright 2021. Supplied by UKPlanningMaps.com a licensed OS partner (100054135). Unique plan reference: p2c/uk/687642/931218

Location Plan
Scale 1:1250

Block Plan
Scale 1:500
0 5 10

No dimensions to be scaled from drawing except for the purposes of Planning Applications. The contractor should check all dimensions on site. It is the contractors responsibility to ensure compliance with Building Regulations.

Client's Name: Brian Dodd

Job Title: 11 South Street, Lancing

Drawing Title: Location Plan

Scale: 1:1250 @ A1 / 1:2500 @ A3
metres 20 40 60 80 100

Drawn | Checked | Date: August 2021

Job No: 2100 | Drawing No: 001 | Rev: C

Status: APPROVAL

Rev	Date	Revision Details	Dr	Ch