

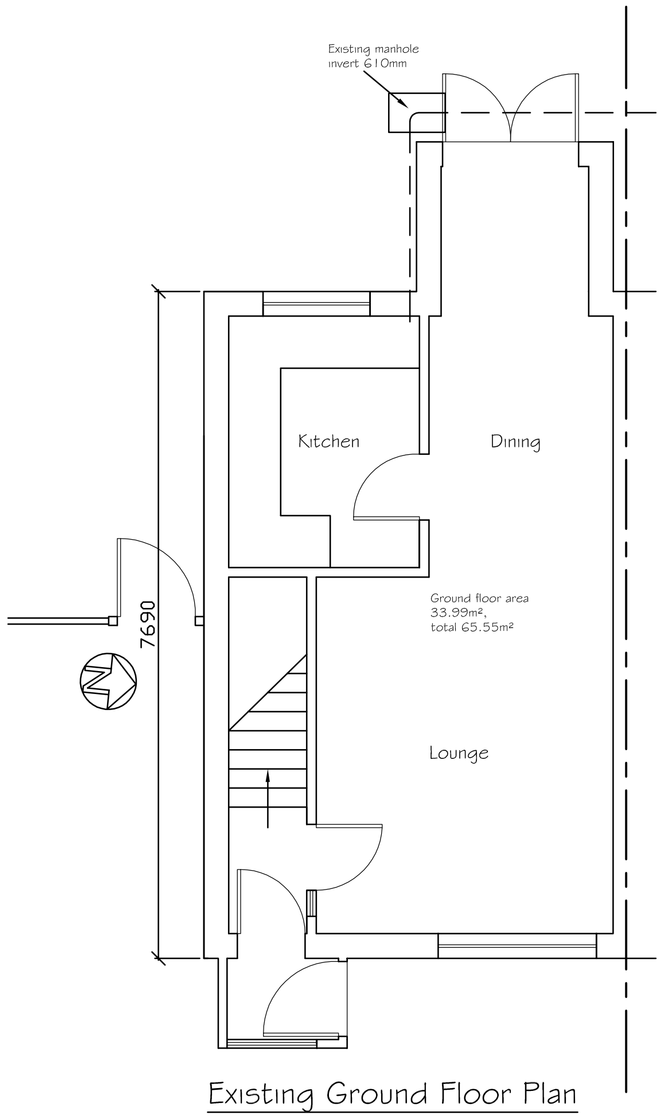


Existing Ground Floor Plan

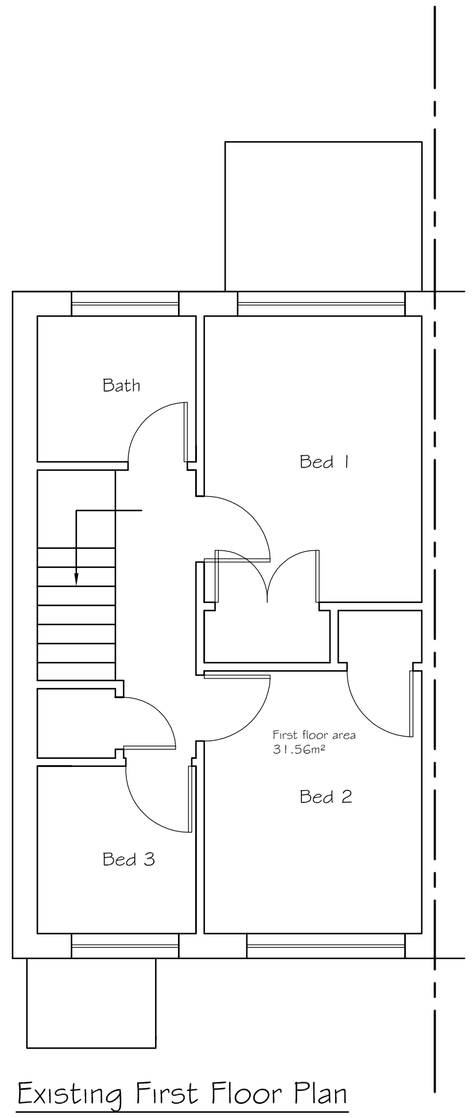


Existing First Floor Plan

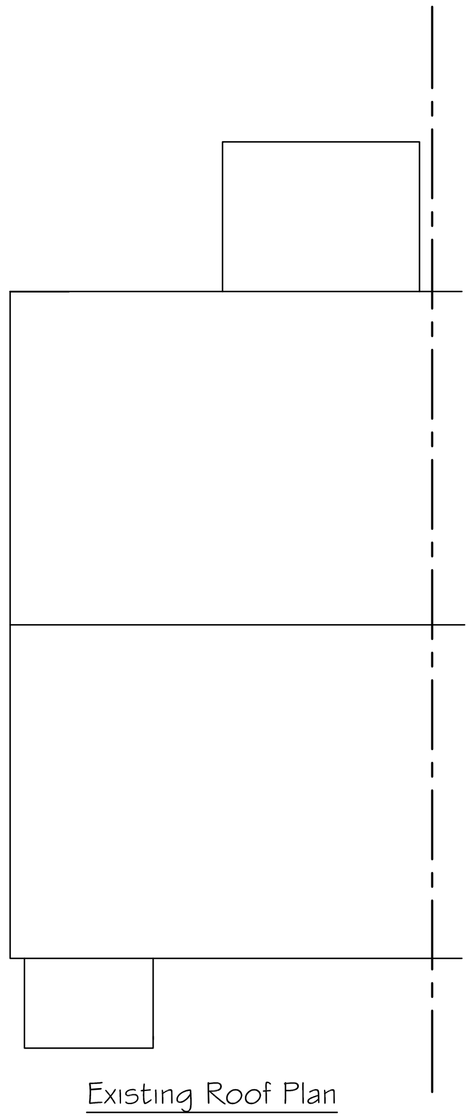


Existing Roof Plan




SCALE 1:50

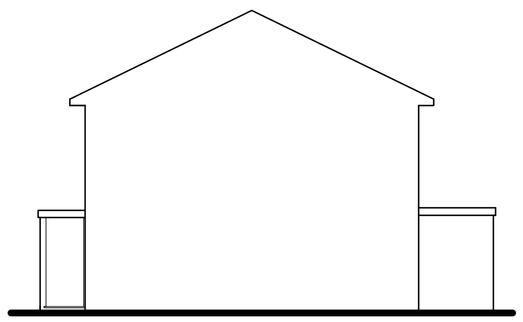


Existing Side (North) Elevation

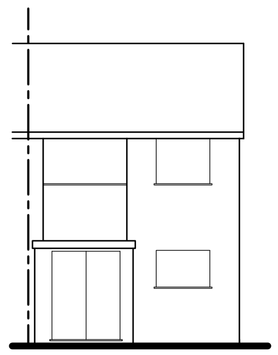

Existing Rear (West) Elevation

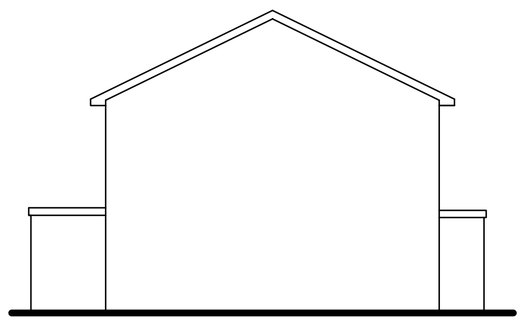

Existing Side (South) Elevation

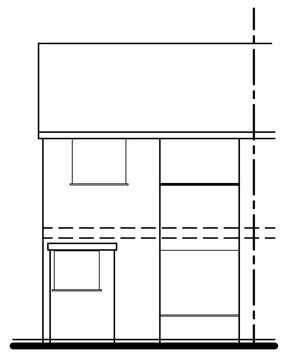

Existing Front (East) Elevation



SCALE 1:100

Tony Rogers
Building Consultants
Address: 40 Dawn Crescent, Upper Beeding
West Sussex, BN44 3WH
Telephone: 01903 815225 Fax: 01903 815225

Rev.	Date:	Revision Description:

Client: Mr O Setchell

Address: 1 Boxgrove
Worthing
West Sussex
BN12 6BL

Project: Proposed new dwelling

Scale: 1:50 1:100
Paper Size A1

Date: May 2024

Drawing No: 24/1577/01

Drawn By: AWR

Revision: