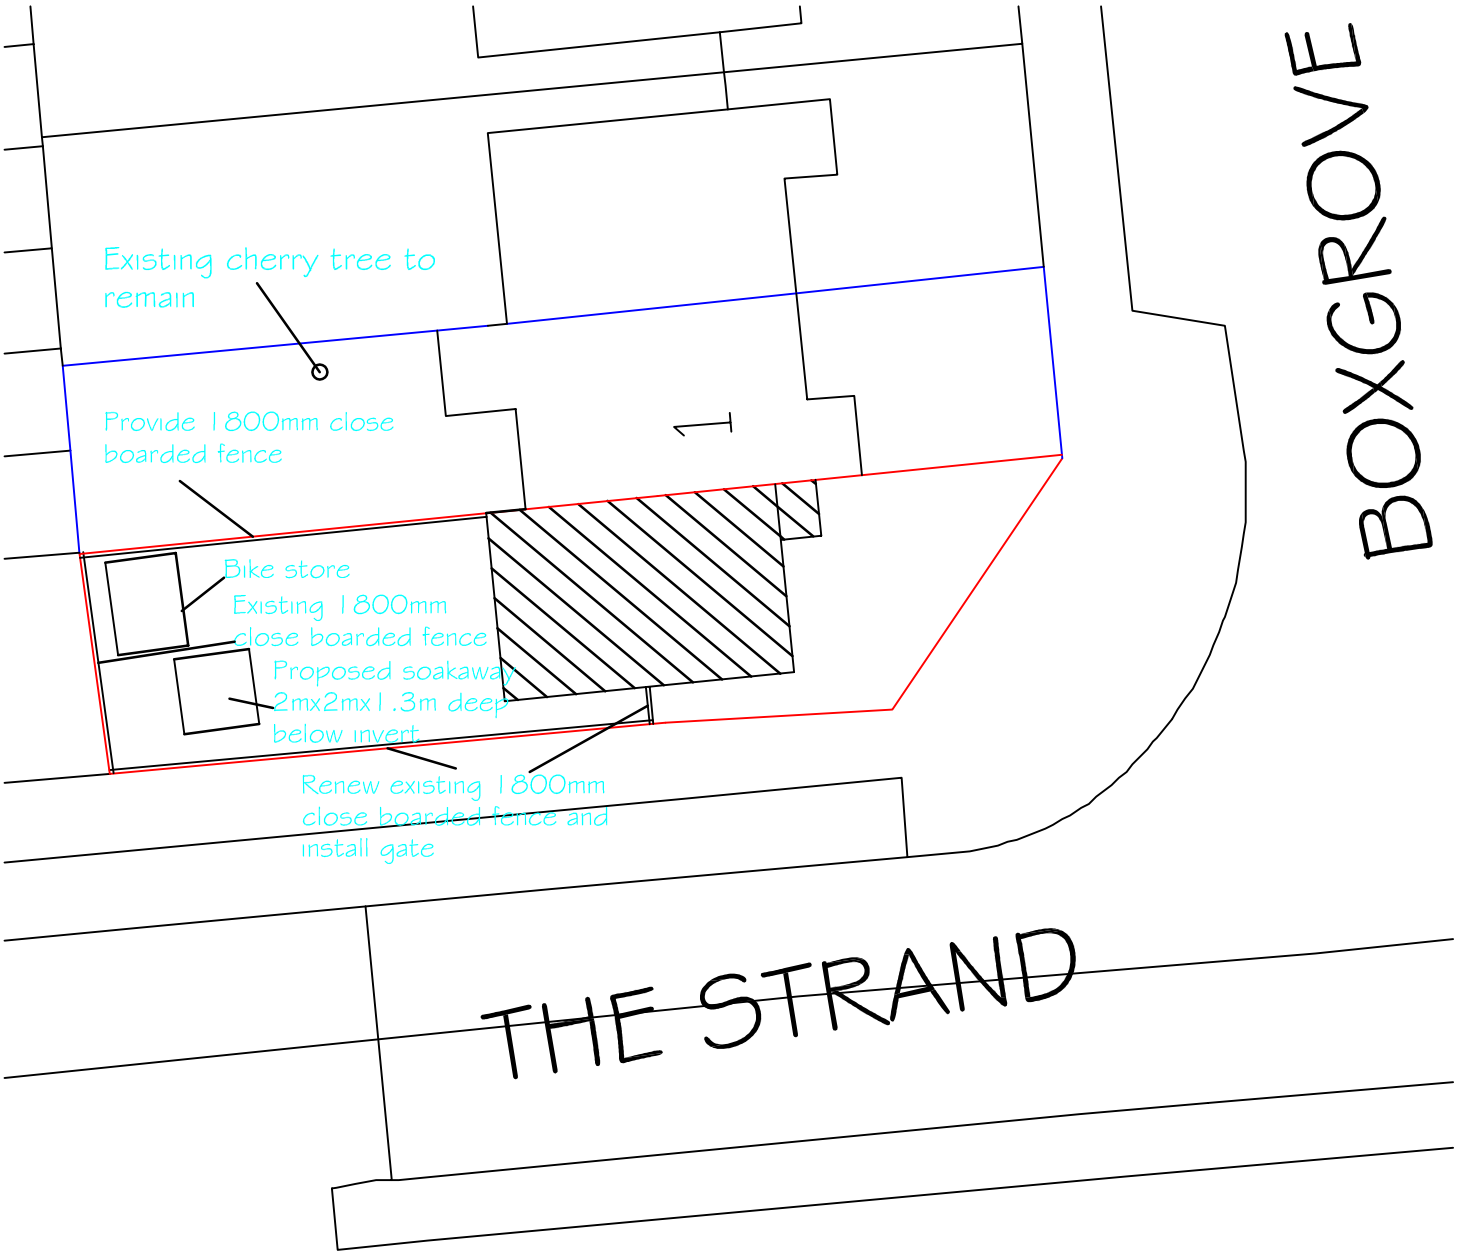


0 20

N

Metres
1 Boxgrove
Worthing
Layout Plan 1:200
A4 Paper