
(c) Crown copyright, All rights reserved. 2022. License number 0100031673


NOTE.
THIS DRAWING MAY BE SCALED FOR PLANNING PURPOSES ONLY. ALL DIMENSIONS RELATING TO SUB-CONTRACTORS OR SUPPLIERS WORK MUST BE CHECKED AND AGREED BETWEEN THE GENERAL CONTRACTOR AND THE SUB-CONTRACTORS AND SUPPLIERS. ALL DIMENSIONS ARE IN MILLIMETRES. IF IN DOUBT ASK. ALL WORKS OR MATERIALS INDICATED ON THE DRAWING ARE TO BE TO THE LATEST BRITISH STANDARDS AND ARE TO BE CARRIED OUT IN ACCORDANCE WITH THE RELEVANT CODES OF PRACTICE OR RECOGNISED TRADE ASSOCIATION RECOMMENDATIONS AND PUBLICATIONS.
© THIS DRAWING IS THE COPYRIGHT OF TECSPEC.

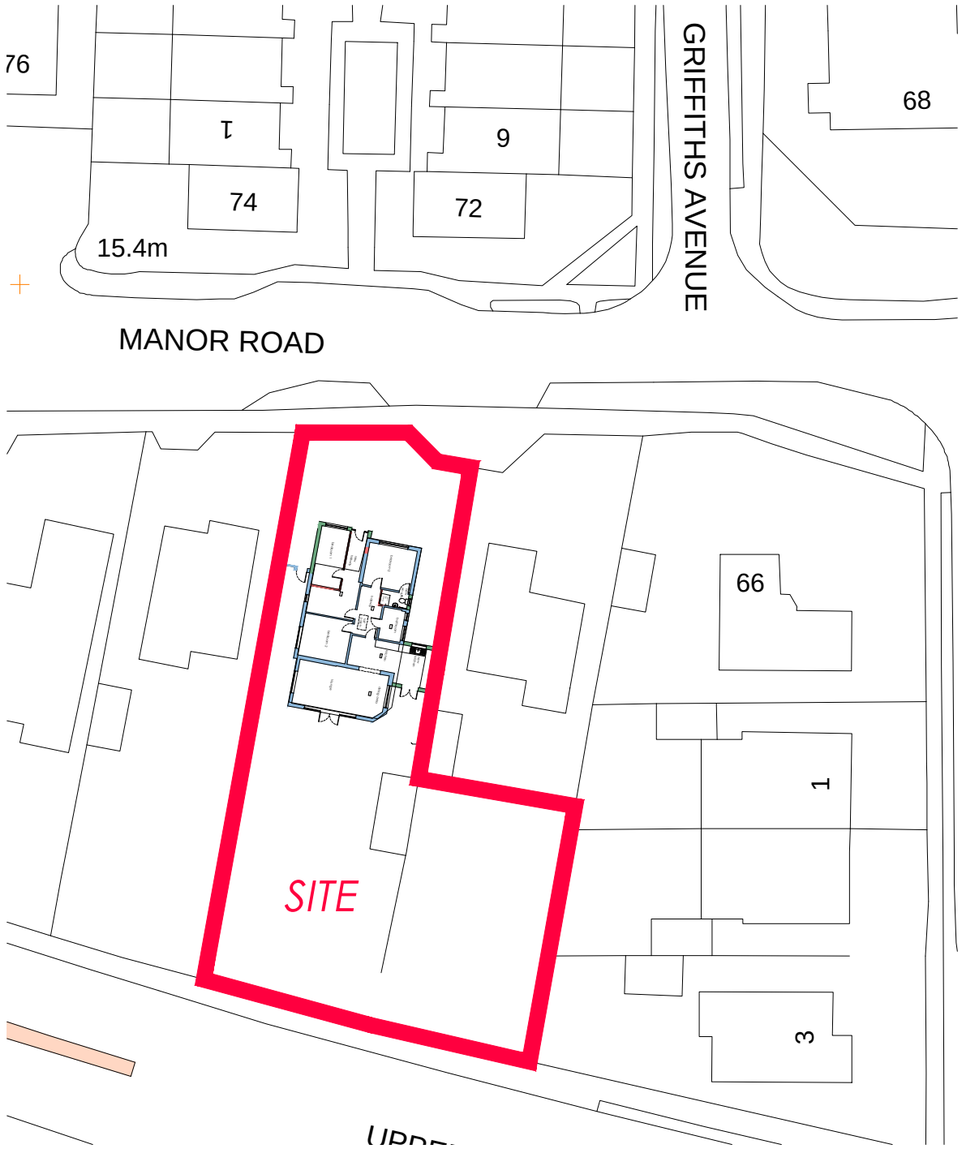

Block Plan
Scale 1:500

1:500 Scale Bar (Metres)
0 5 10 15 20 25 30

NORTH

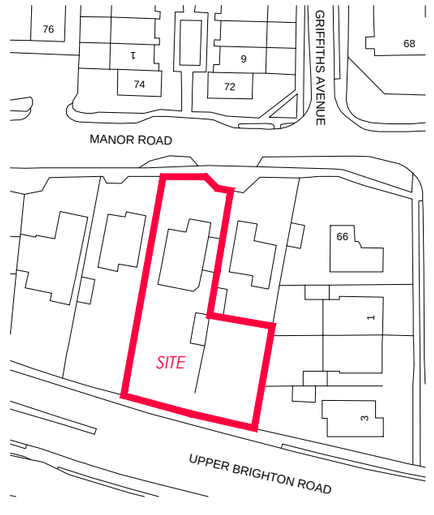

Location Plan
Scale 1:1250

1:1250 Scale Bar (Metres)
0 20 40 60

REV	DATE	DRN	DESCRIPTION
#	11/02/22	DB	Drawing created.

Tecspec
plan
draw
build
17 berriedale drive, sompting, west sussex bn15 0le
tel 07810 285085 email. davidblunsdon@gmail.com

Client
Mrs Jennifer Shilliam

Location
103 Manor Road
Lancing, West Sussex
BN15 0HD

Drawing Title
Block & Location Plans

Date	Drawn By	Scale
February 2022	DB	As Shown@A3

CAD file name
103 Manor Rd_Planning_Rev00.dwg

Drawing No	Revision
034-P-01	~

PLANNING