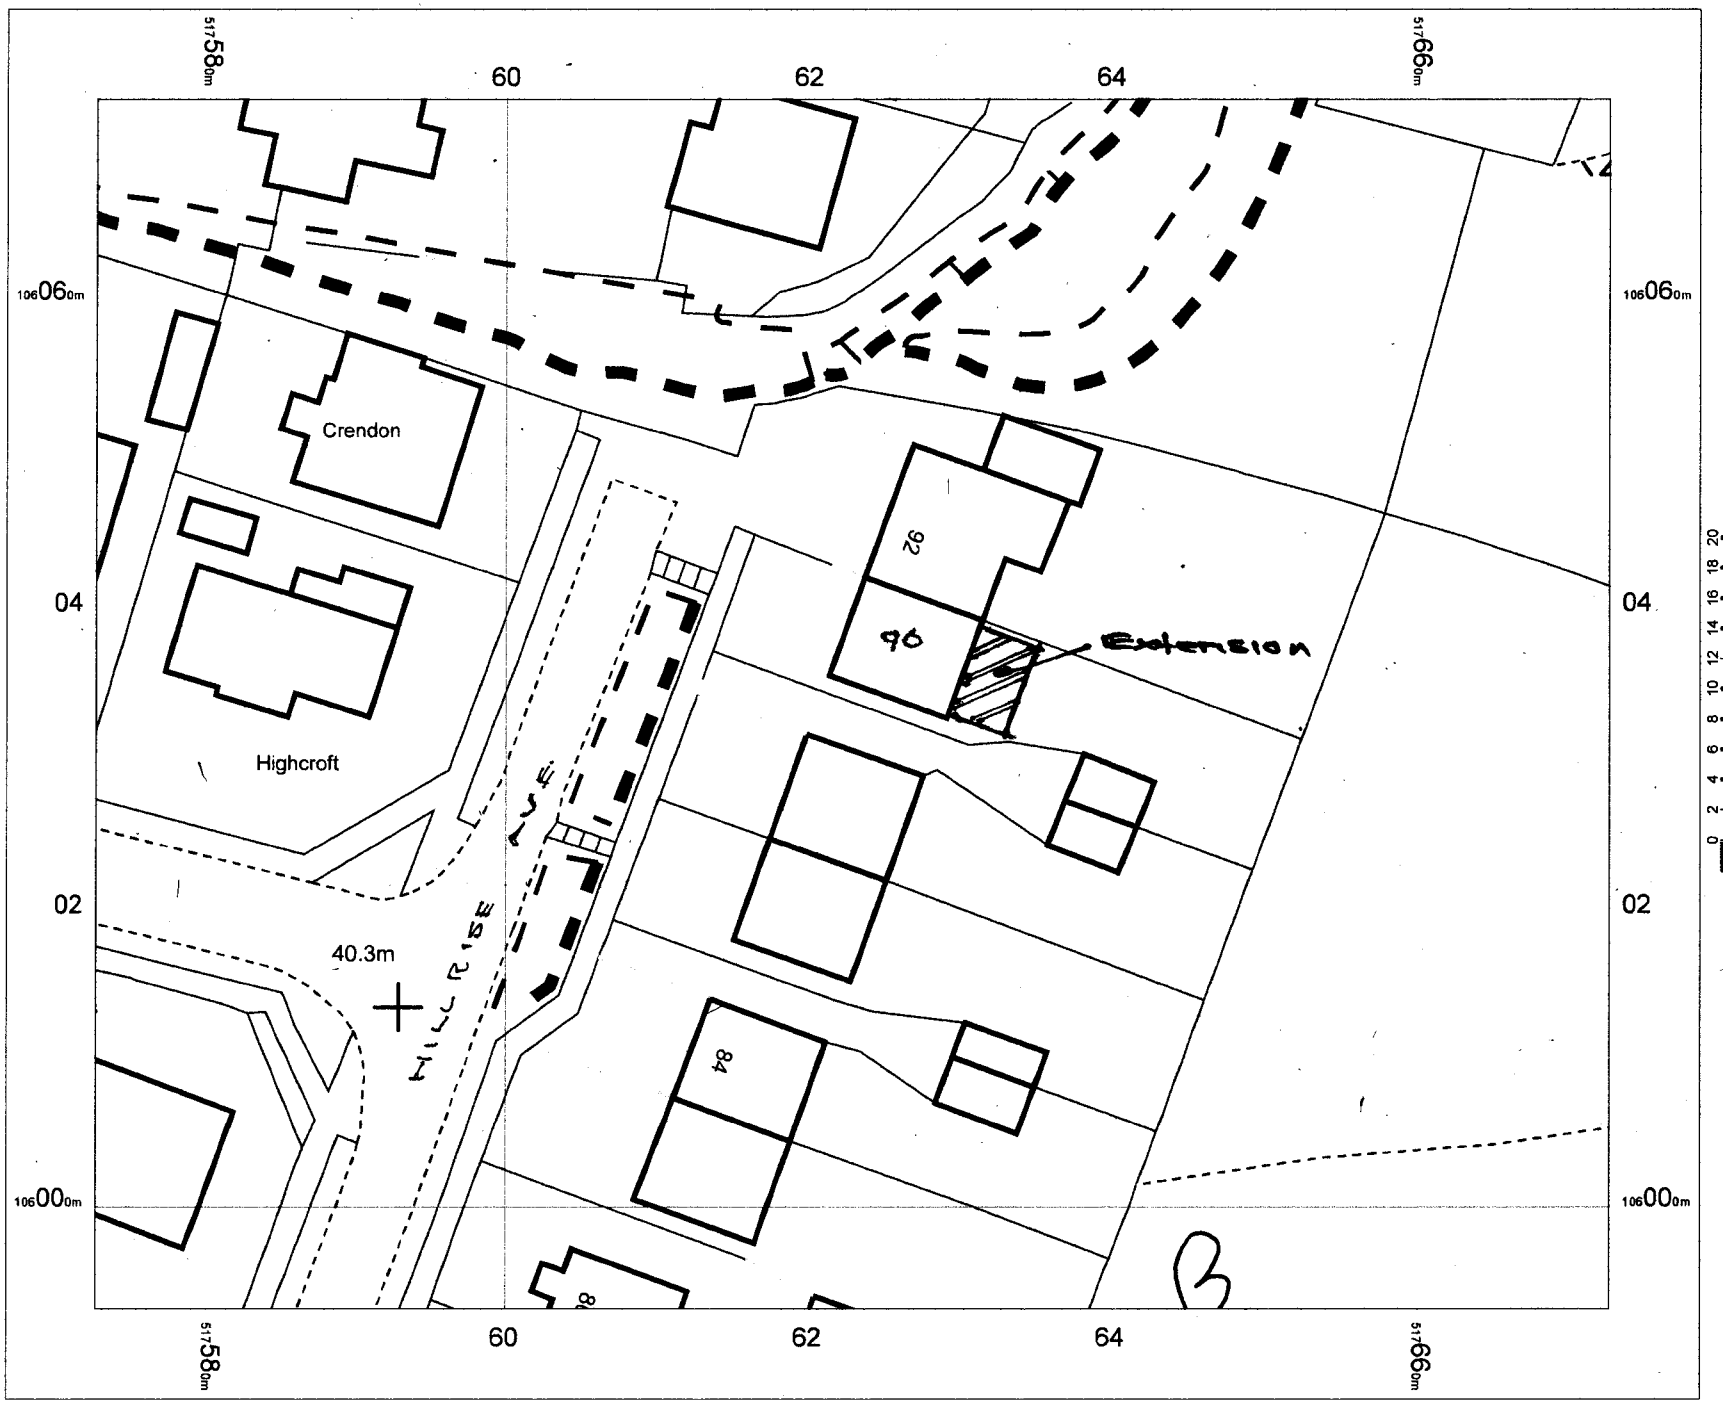

90 Hillrise Avenue
Sompting
West Sussex
BN15 0LS

2360-4

N

0 2 4 6 8 10 12 14 16 18 20
m

OS MasterMap 1250/2500/10000
scale
10 April 2017, ID: MDP-00615122
www.mapdataportal.co.uk

1:500 scale print at A4, Centre:
517623 E, 106033 N

©Crown Copyright and database
rights 2016 OS 10001998C

OS Data

MAPS@
Aworth
SURVEY CONSULTANTS