

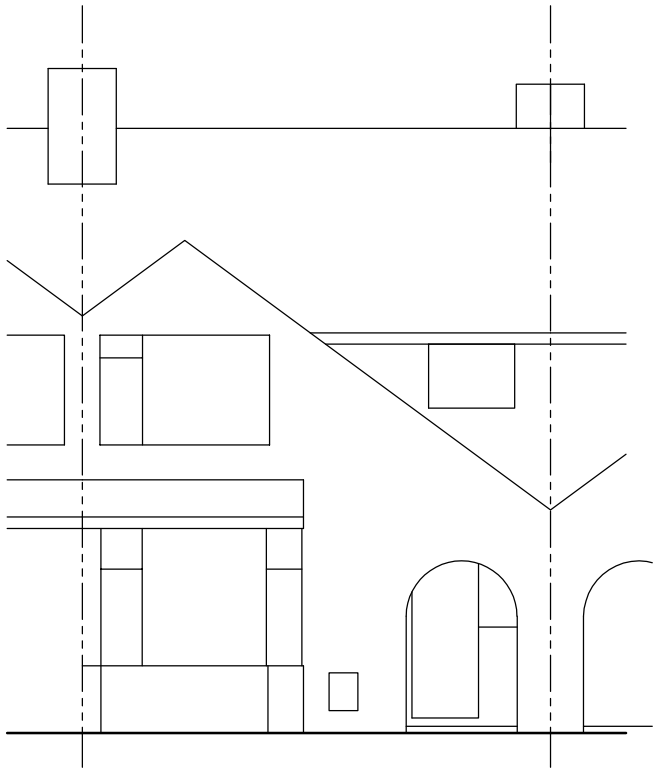


Front (South) Elevation @ 1:100

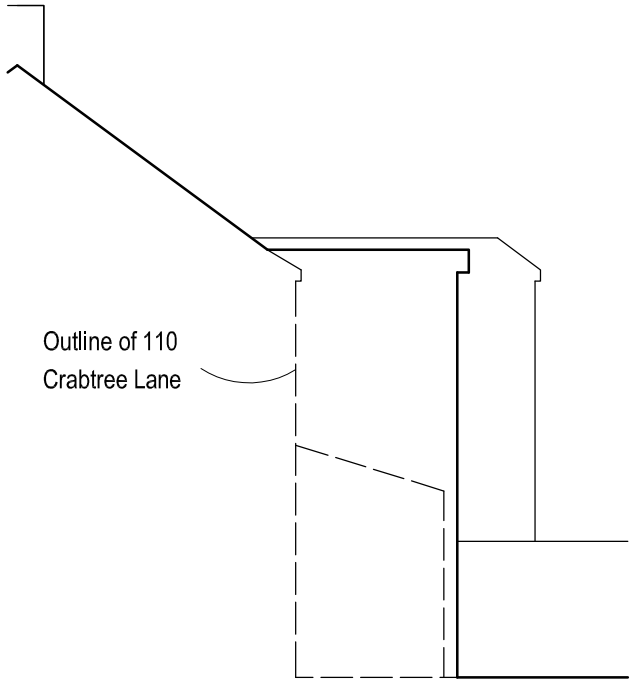


Side (East) Elevation @ 1:100

looking from no.108 Crabtree Lane

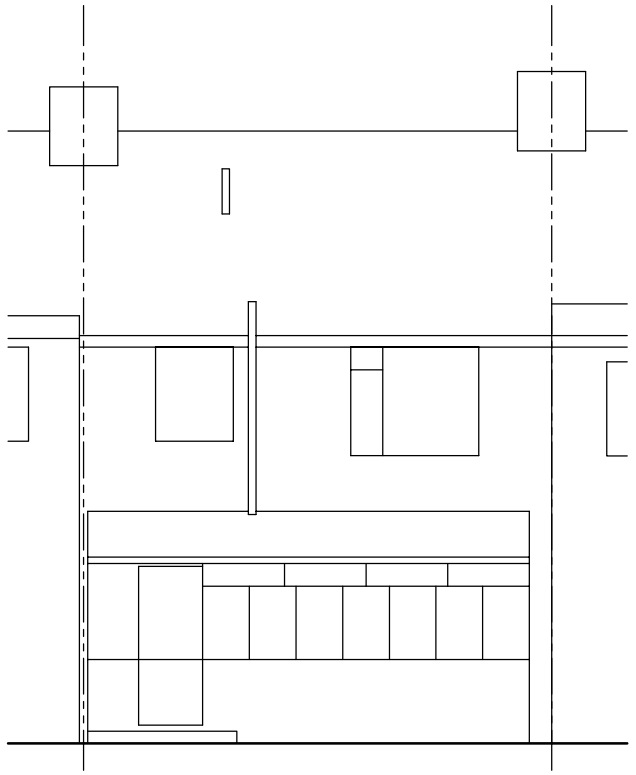


Rear (North) Elevation @ 1:100

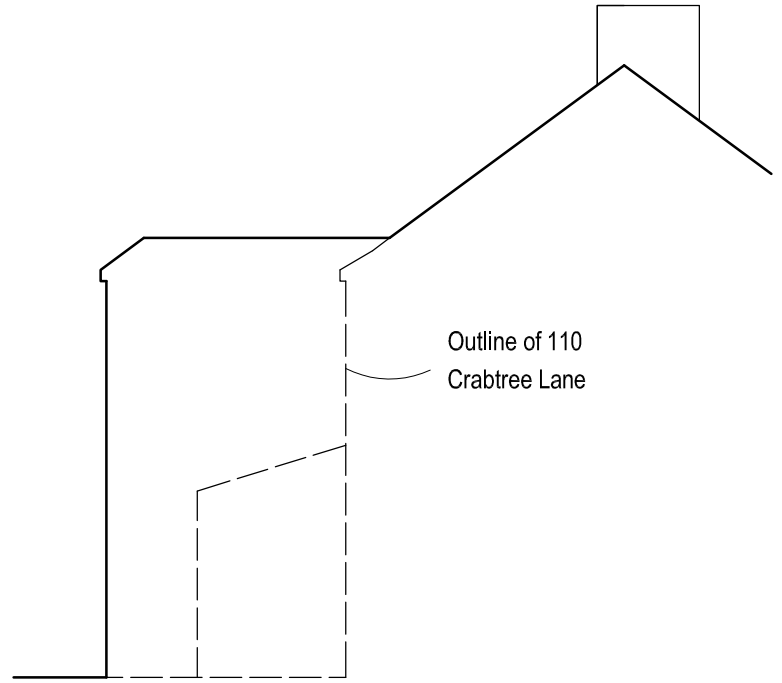

Side (West) Elevation @ 1:100

looking from no.112 Crabtree Lane

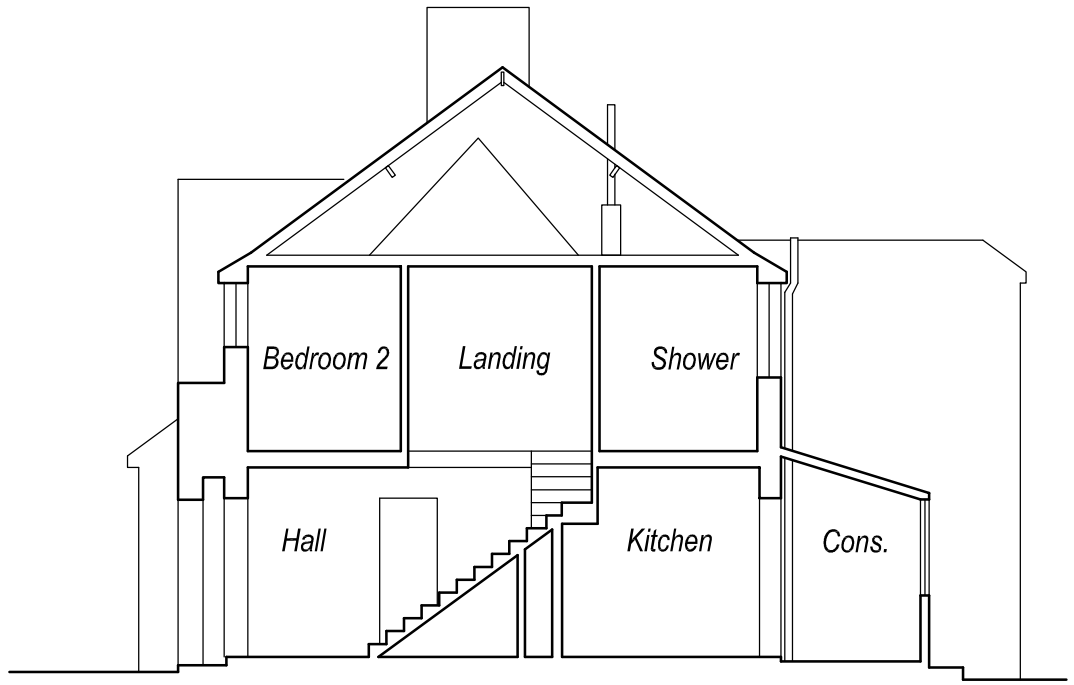

Section @ 1:100

0 1 2 3 5m 10m

Scale 1:100

Rev	Description	Date
A	West elevation added	01.06.21

Job Reference
Extension
110 Crabtree Lane
BN15 9PW

Client
Ms Brooks

Drawing Title
Existing Section and Elevations

Drawing No Rev
ADC 1351/02 A

Date	Scale	Dwg Size	Plot Style	Drawn	Checked
01.04.21	1:100	A3	ADCgreyscale	CW	AD

All dimensions to be checked on site and do not scale from this drawing. This drawing should be approved by Local Authority Building Control or other appropriate checking authority prior to commencement of work. This drawing should not be reproduced without the prior consent of the author.

ADC Alistair Dodd Consulting
Architectural Services
72a Beaconsfield Road . Brighton . East Sussex . BN1 6DD
Tel: 01273 669466
Email: info@adcbrighton.co.uk
WWw.adcbrighton.com