

0 1 2 3 5m 10m


Scale 1:100

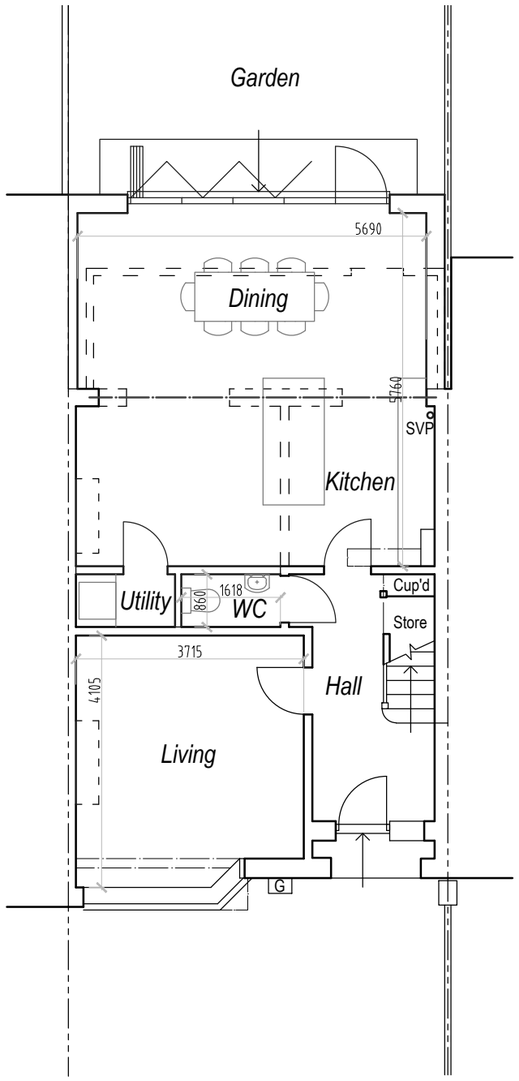


Ground Floor Plan @ 1:100

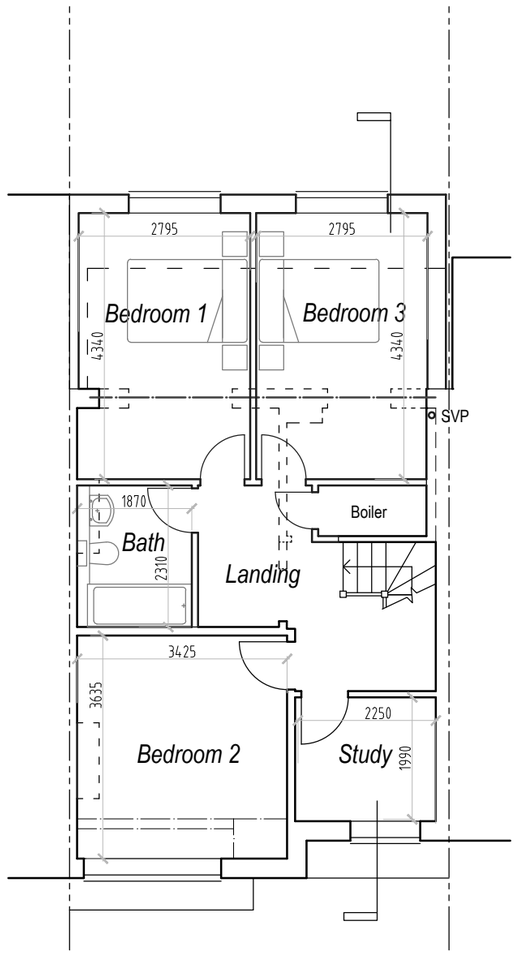

First Floor Plan @ 1:100

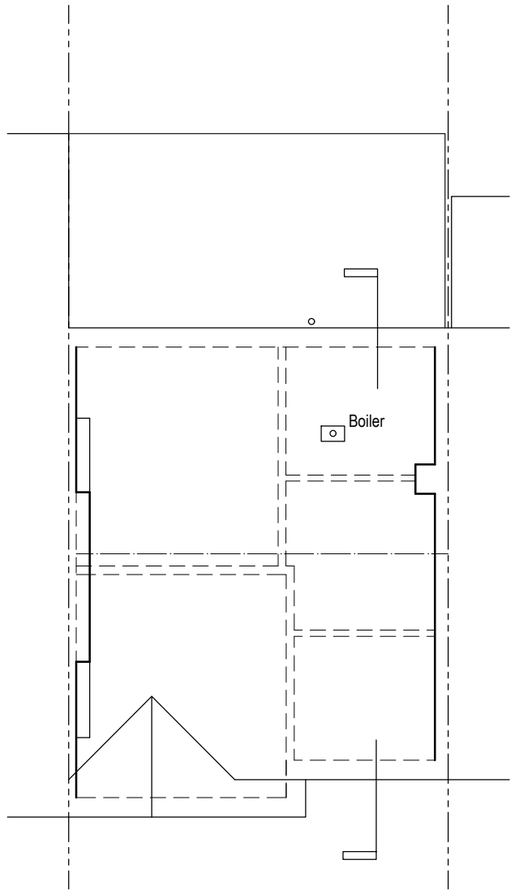

Roof Plan @ 1:100

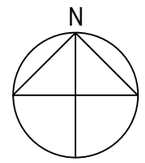

Rev	Description	Date

Job Reference	Client
Extension 110 Crabtree Lane BN15 9PW	Ms Brooks
Drawing Title	**Drawing No** **Rev**
Proposed Plans	ADC 1351/06

Date	Scale	Dwg Size	Plot Style	Drawn	Checked
07.04.21	1:100	A3	ADCgreyscale	CW	AD

All dimensions to be checked on site and do not scale from this drawing. This drawing should be approved by Local Authority Building Control or other appropriate checking authority prior to commencement of work. This drawing should not be reproduced without the prior consent of the author.

ADC Alistair Dodd Consulting

Architectural Services

72a Beaconsfield Road . Brighton . East Sussex . BN1 6DD
Tel: 01273 669466
Email: info@adcbrighton.co.uk
WWw.adcbrighton.com