


Rear (South) Elevation



Cross Section

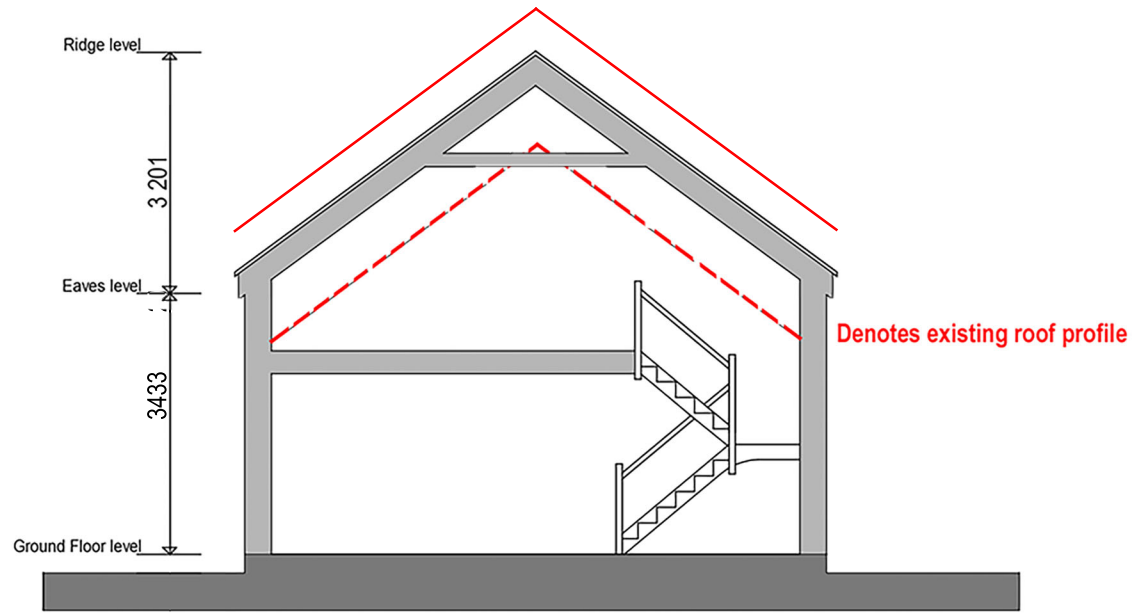

Side (East) Elevation



51 Foxdale Drive
The Dell
Angmering
West Sussex
BN16 4HF
Telephone: (01903) 778701

Scale: 1:100 @ A1 Dm By: PJH	Date: July 2026
Drg No: 2521/PL.11	
Revision: F	
Client: Mr Ben Pody	
Project: Proposed extensions and alterations to: 50 Brighton Road, Shoreham	
Drawing Title:	