


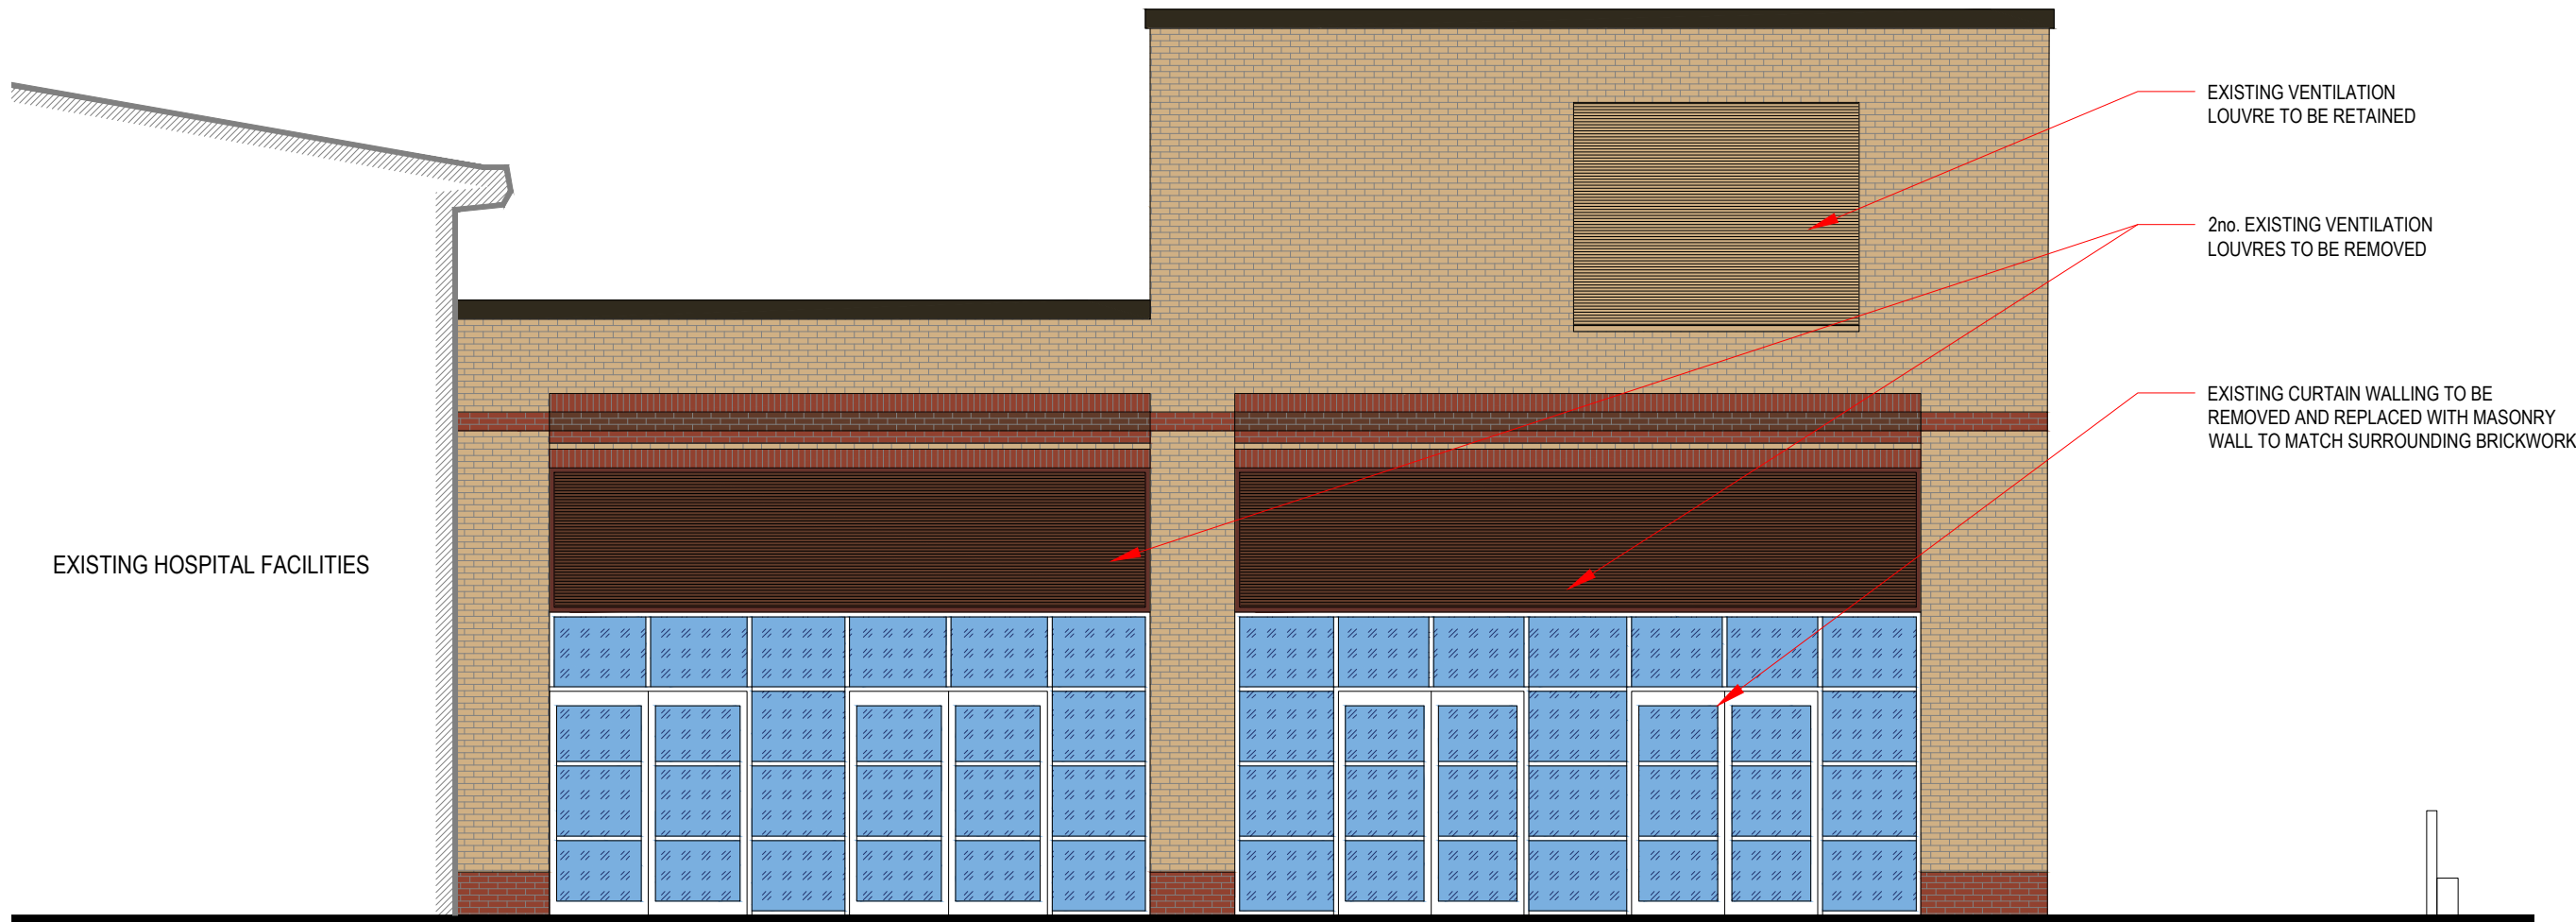


EXISTING ELEVATION 01  
(1:75 SCALE)



PROPOSED ELEVATION 01  
(1:75 SCALE)



EXISTING ELEVATION 02  
(1:75 SCALE)

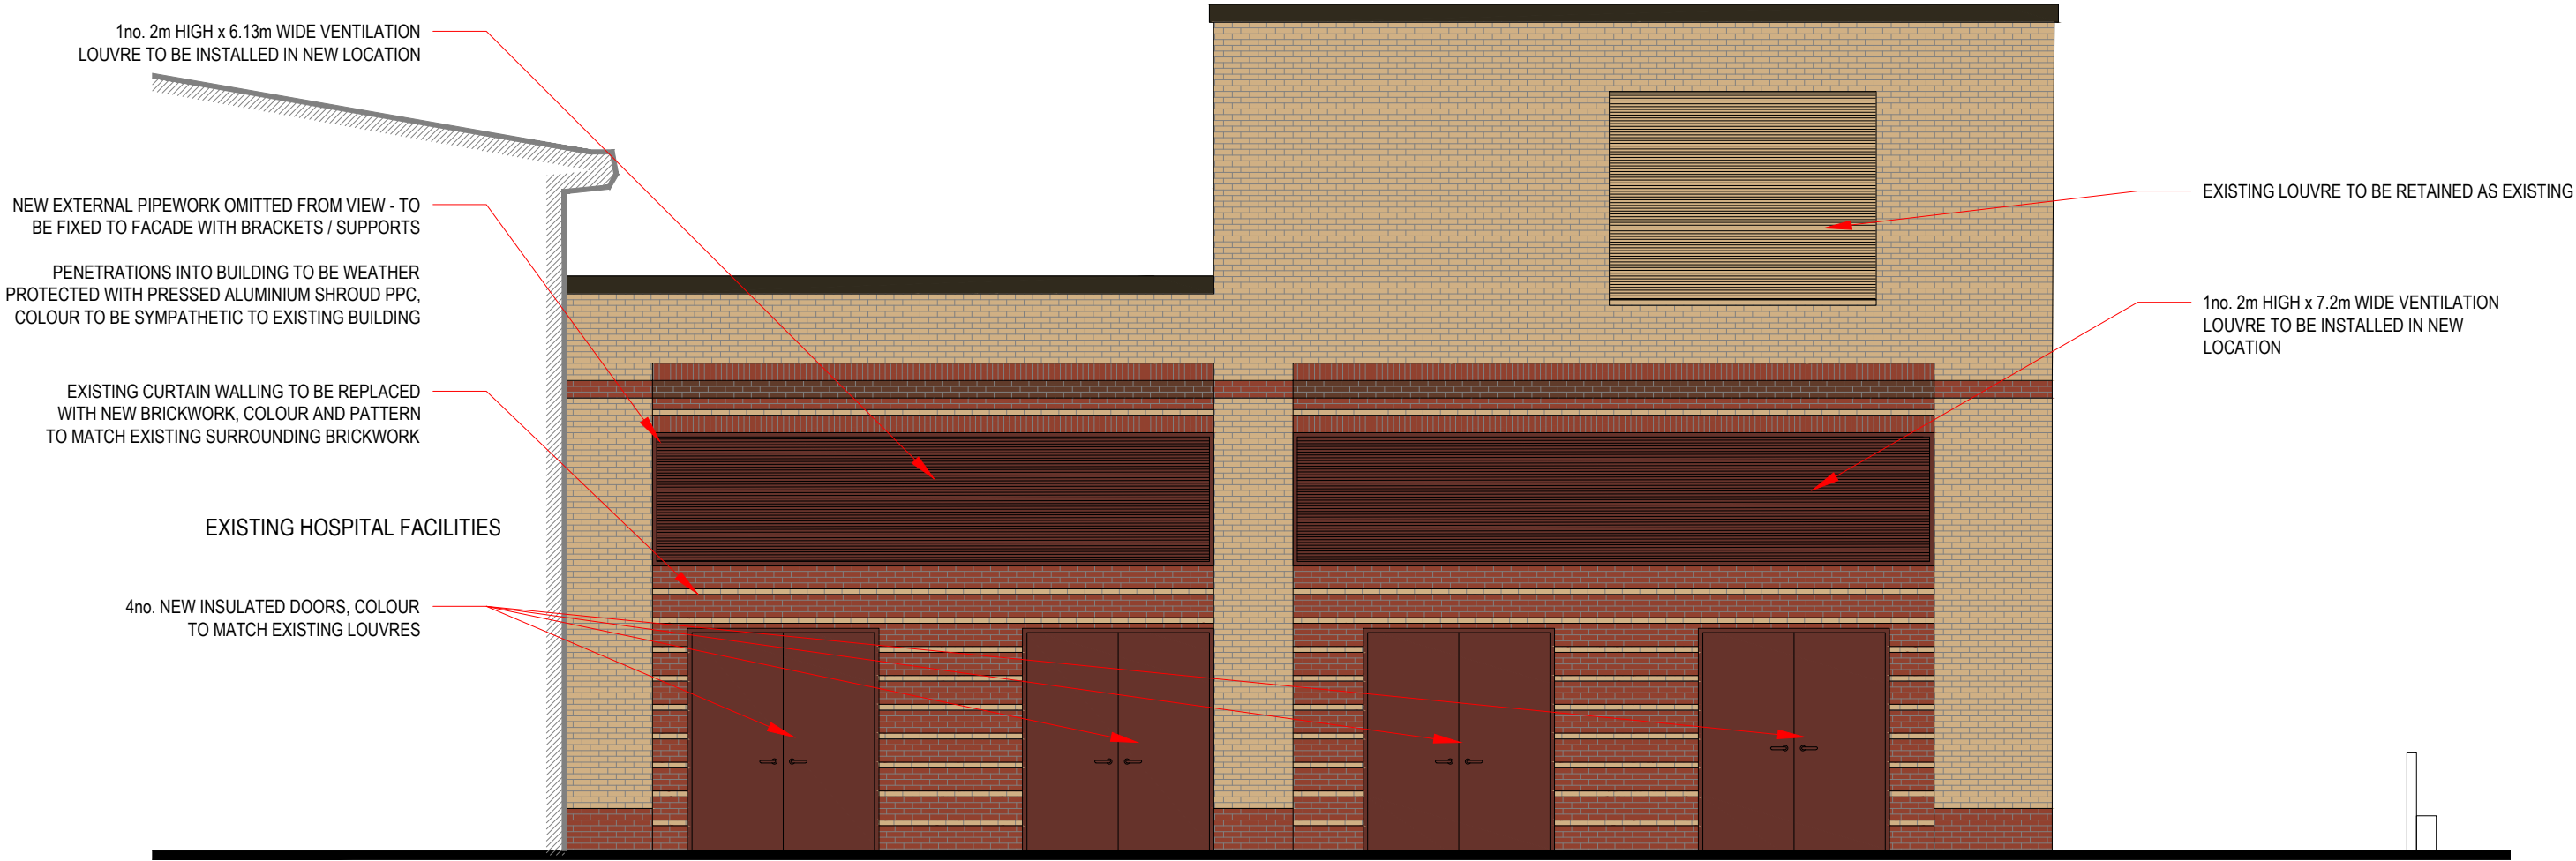

PROPOSED ELEVATION 02  
(1:75 SCALE)


GENERAL NOTES:

ALL BUILDERS WORK IS TO BE CONSTRUCTED IN ACCORDANCE WITH THE CURRENT AND RELEVANT BUILDING REGULATIONS AND BRITISH STANDARDS. MANUFACTURERS INSTALLATION GUIDANCE NOTES ARE TO BE READ IN CONJUNCTION TO TASK BEING CARRIED OUT

ALL DIMENSIONS ON DRAWING ARE IN MILLIMETERS UNLESS OTHERWISE STATED. ALL LEVELS ON DRAWING ARE IN METERS UNLESS OTHERWISE STATED.

THE CONTRACTOR SHALL BE RESPONSIBLE FOR THE ACCURACY OF ALL DIMENSIONS AND FOR THE CORRECT SETTING OUT OF WORK CARRIED OUT ON SITE.

THIS DRAWING IS TO BE READ IN CONJUNCTION WITH ALL RELEVANT ARCHITECTURAL, STRUCTURAL AND MECHANICAL DRAWINGS/ SPECIFICATIONS ISSUED.

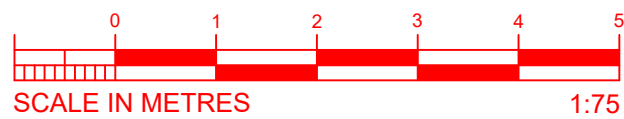

ISSUED FOR  
PLANNING APPROVAL

|     |          |                              |     |     |     |
|-----|----------|------------------------------|-----|-----|-----|
| P8  | 16-02-25 | ISSUED FOR PLANNING APPROVAL | GR  | WE  | RJR |
| REV | DATE     | DESCRIPTION                  | DRW | CKD | APP |

Vital Energi. Century House, Roman Road, Blackburn, Lancashire, BB1 2LD  
Tel: +44 (0)1254 296 000 Fax: +44 (0)1254 296 040

|                                            |          |       |            |          |
|--------------------------------------------|----------|-------|------------|----------|
| Project: WORTHING HOSPITAL ENERGY CENTRE   |          |       |            |          |
| Title: EXISTING AND PROPOSED ELEVATIONS 01 |          |       |            |          |
| DATE                                       | 18-03-25 | SCALE | 1:75       | SHEET    |
| PLANNING APPROVAL                          |          |       | Status: S4 | A1       |
| 50857-VE-SW-XX-E-A-5001                    |          |       |            | Stage: 4 |
| Drg-No: 50857-VE-SW-XX-E-A-5001            |          |       |            | Rev: P8  |