




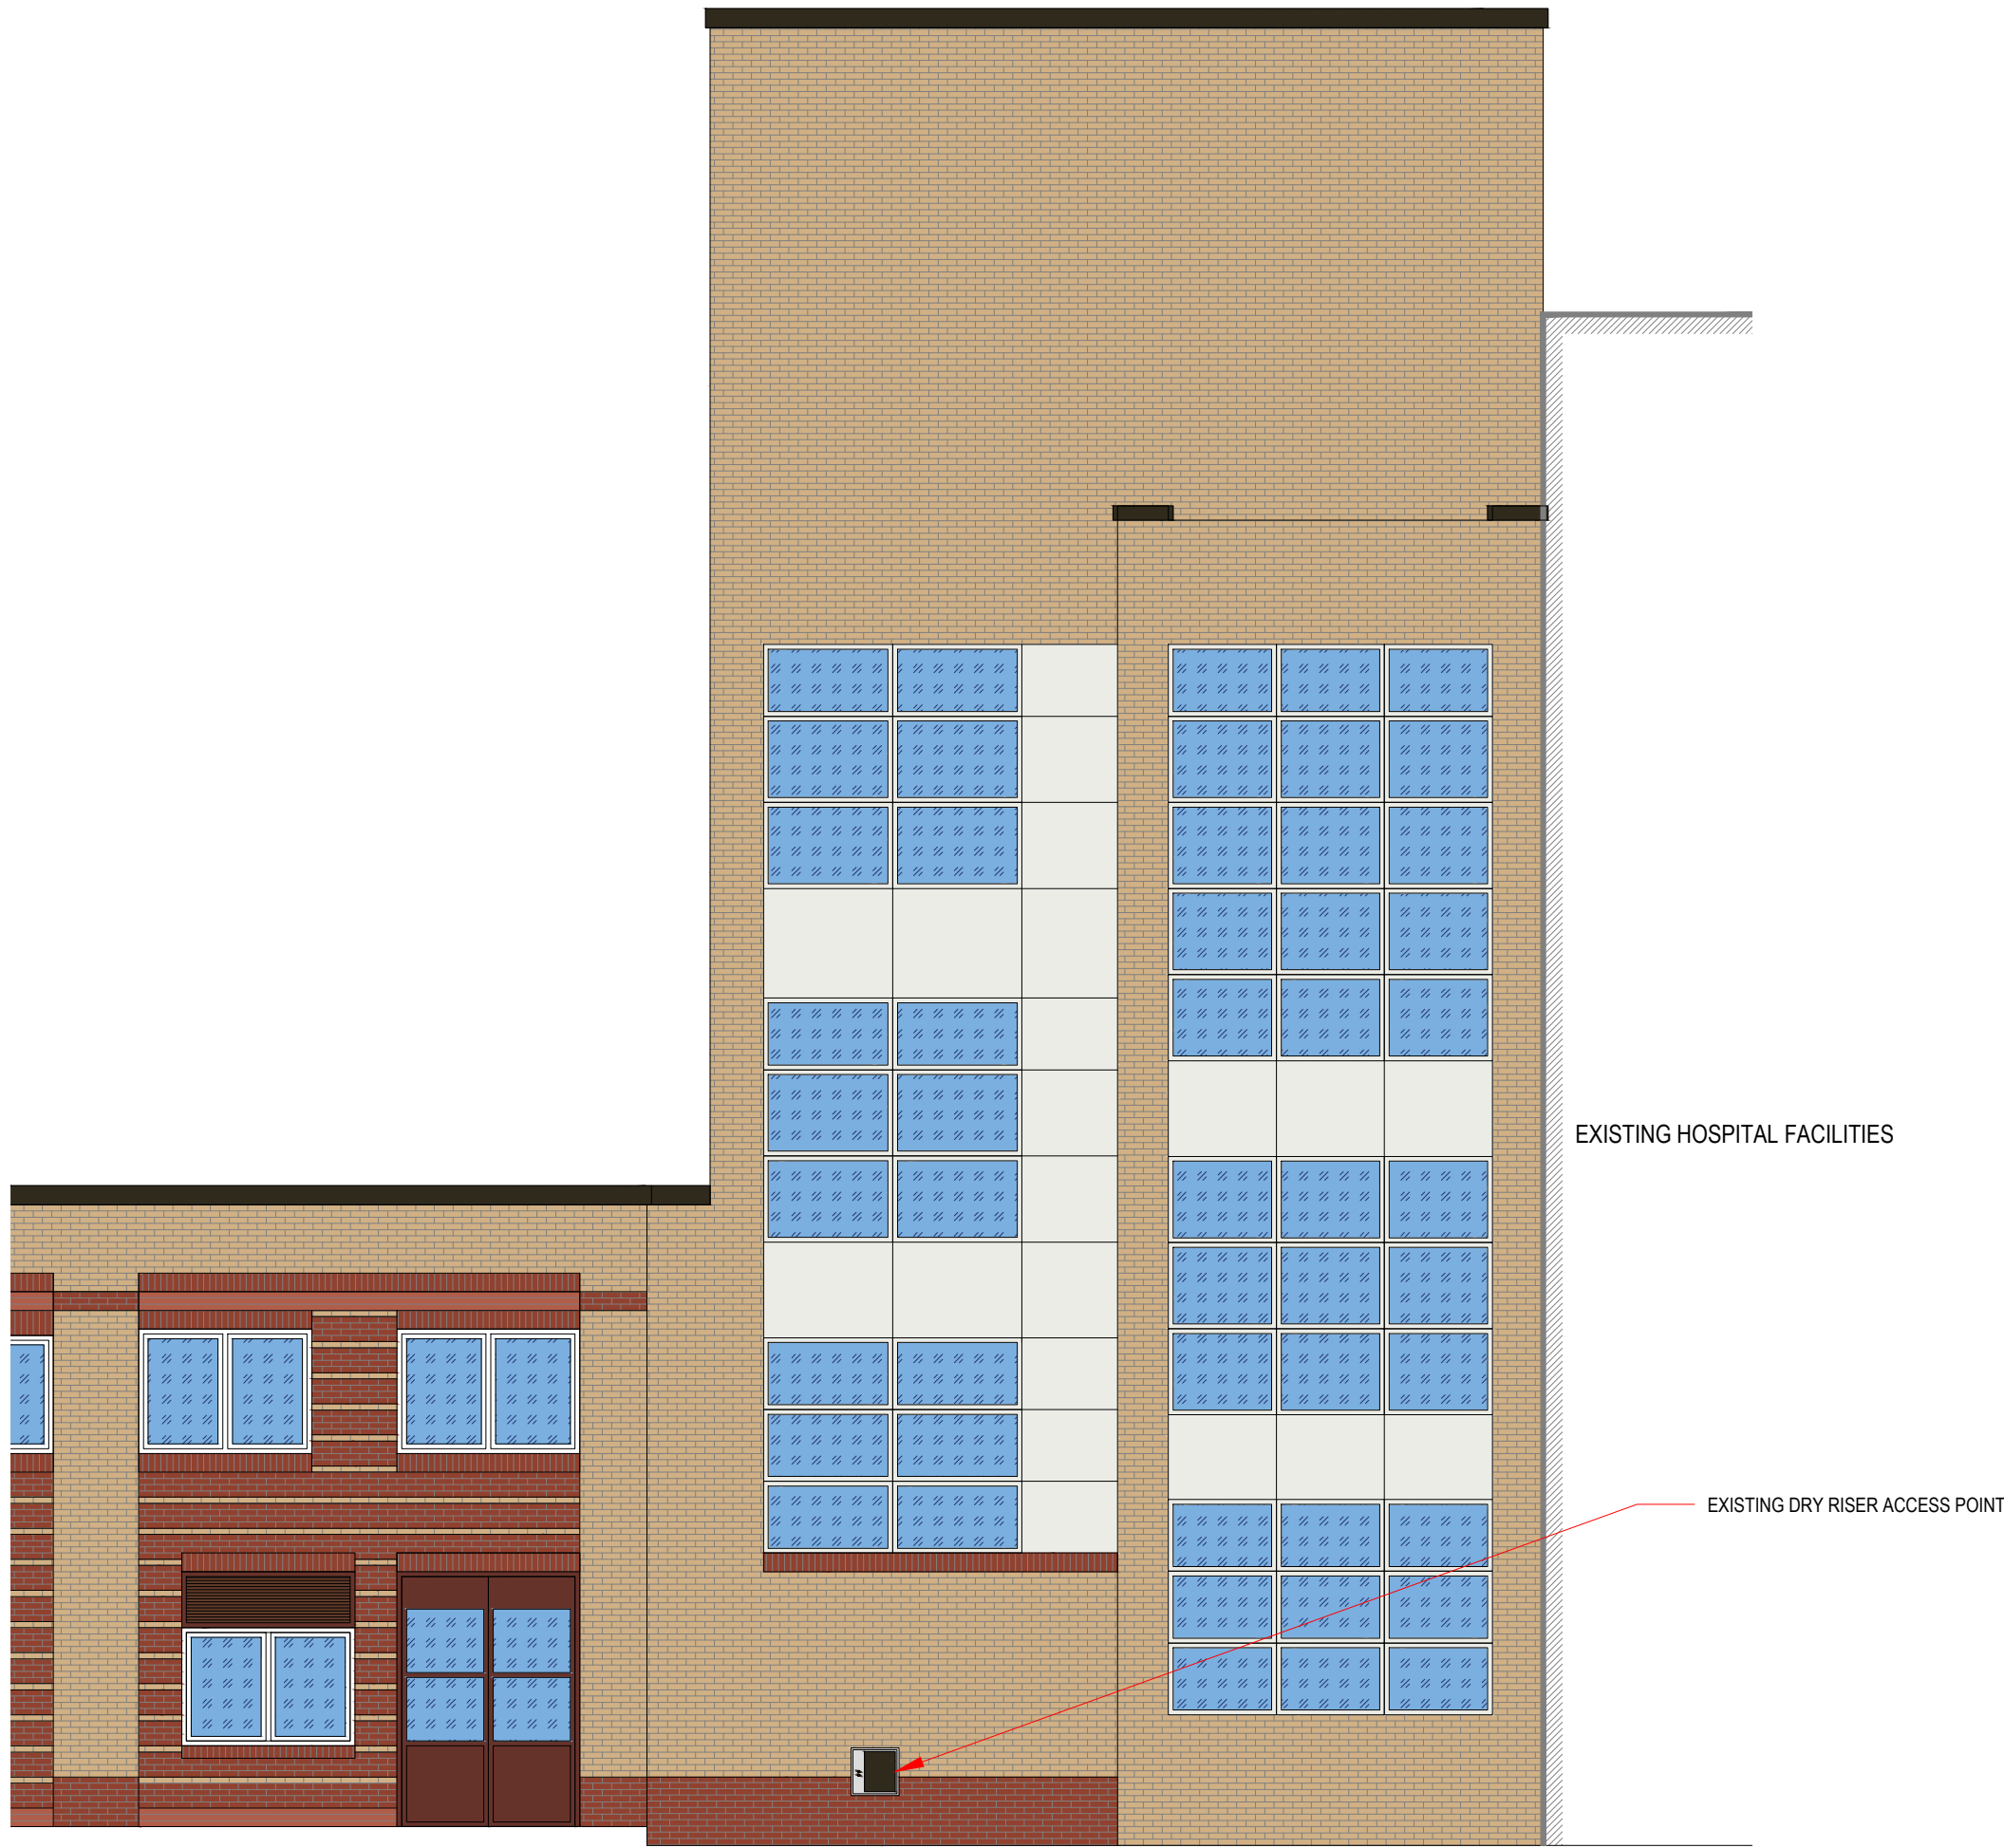


EXISTING ELEVATION 03
(1:75 SCALE)

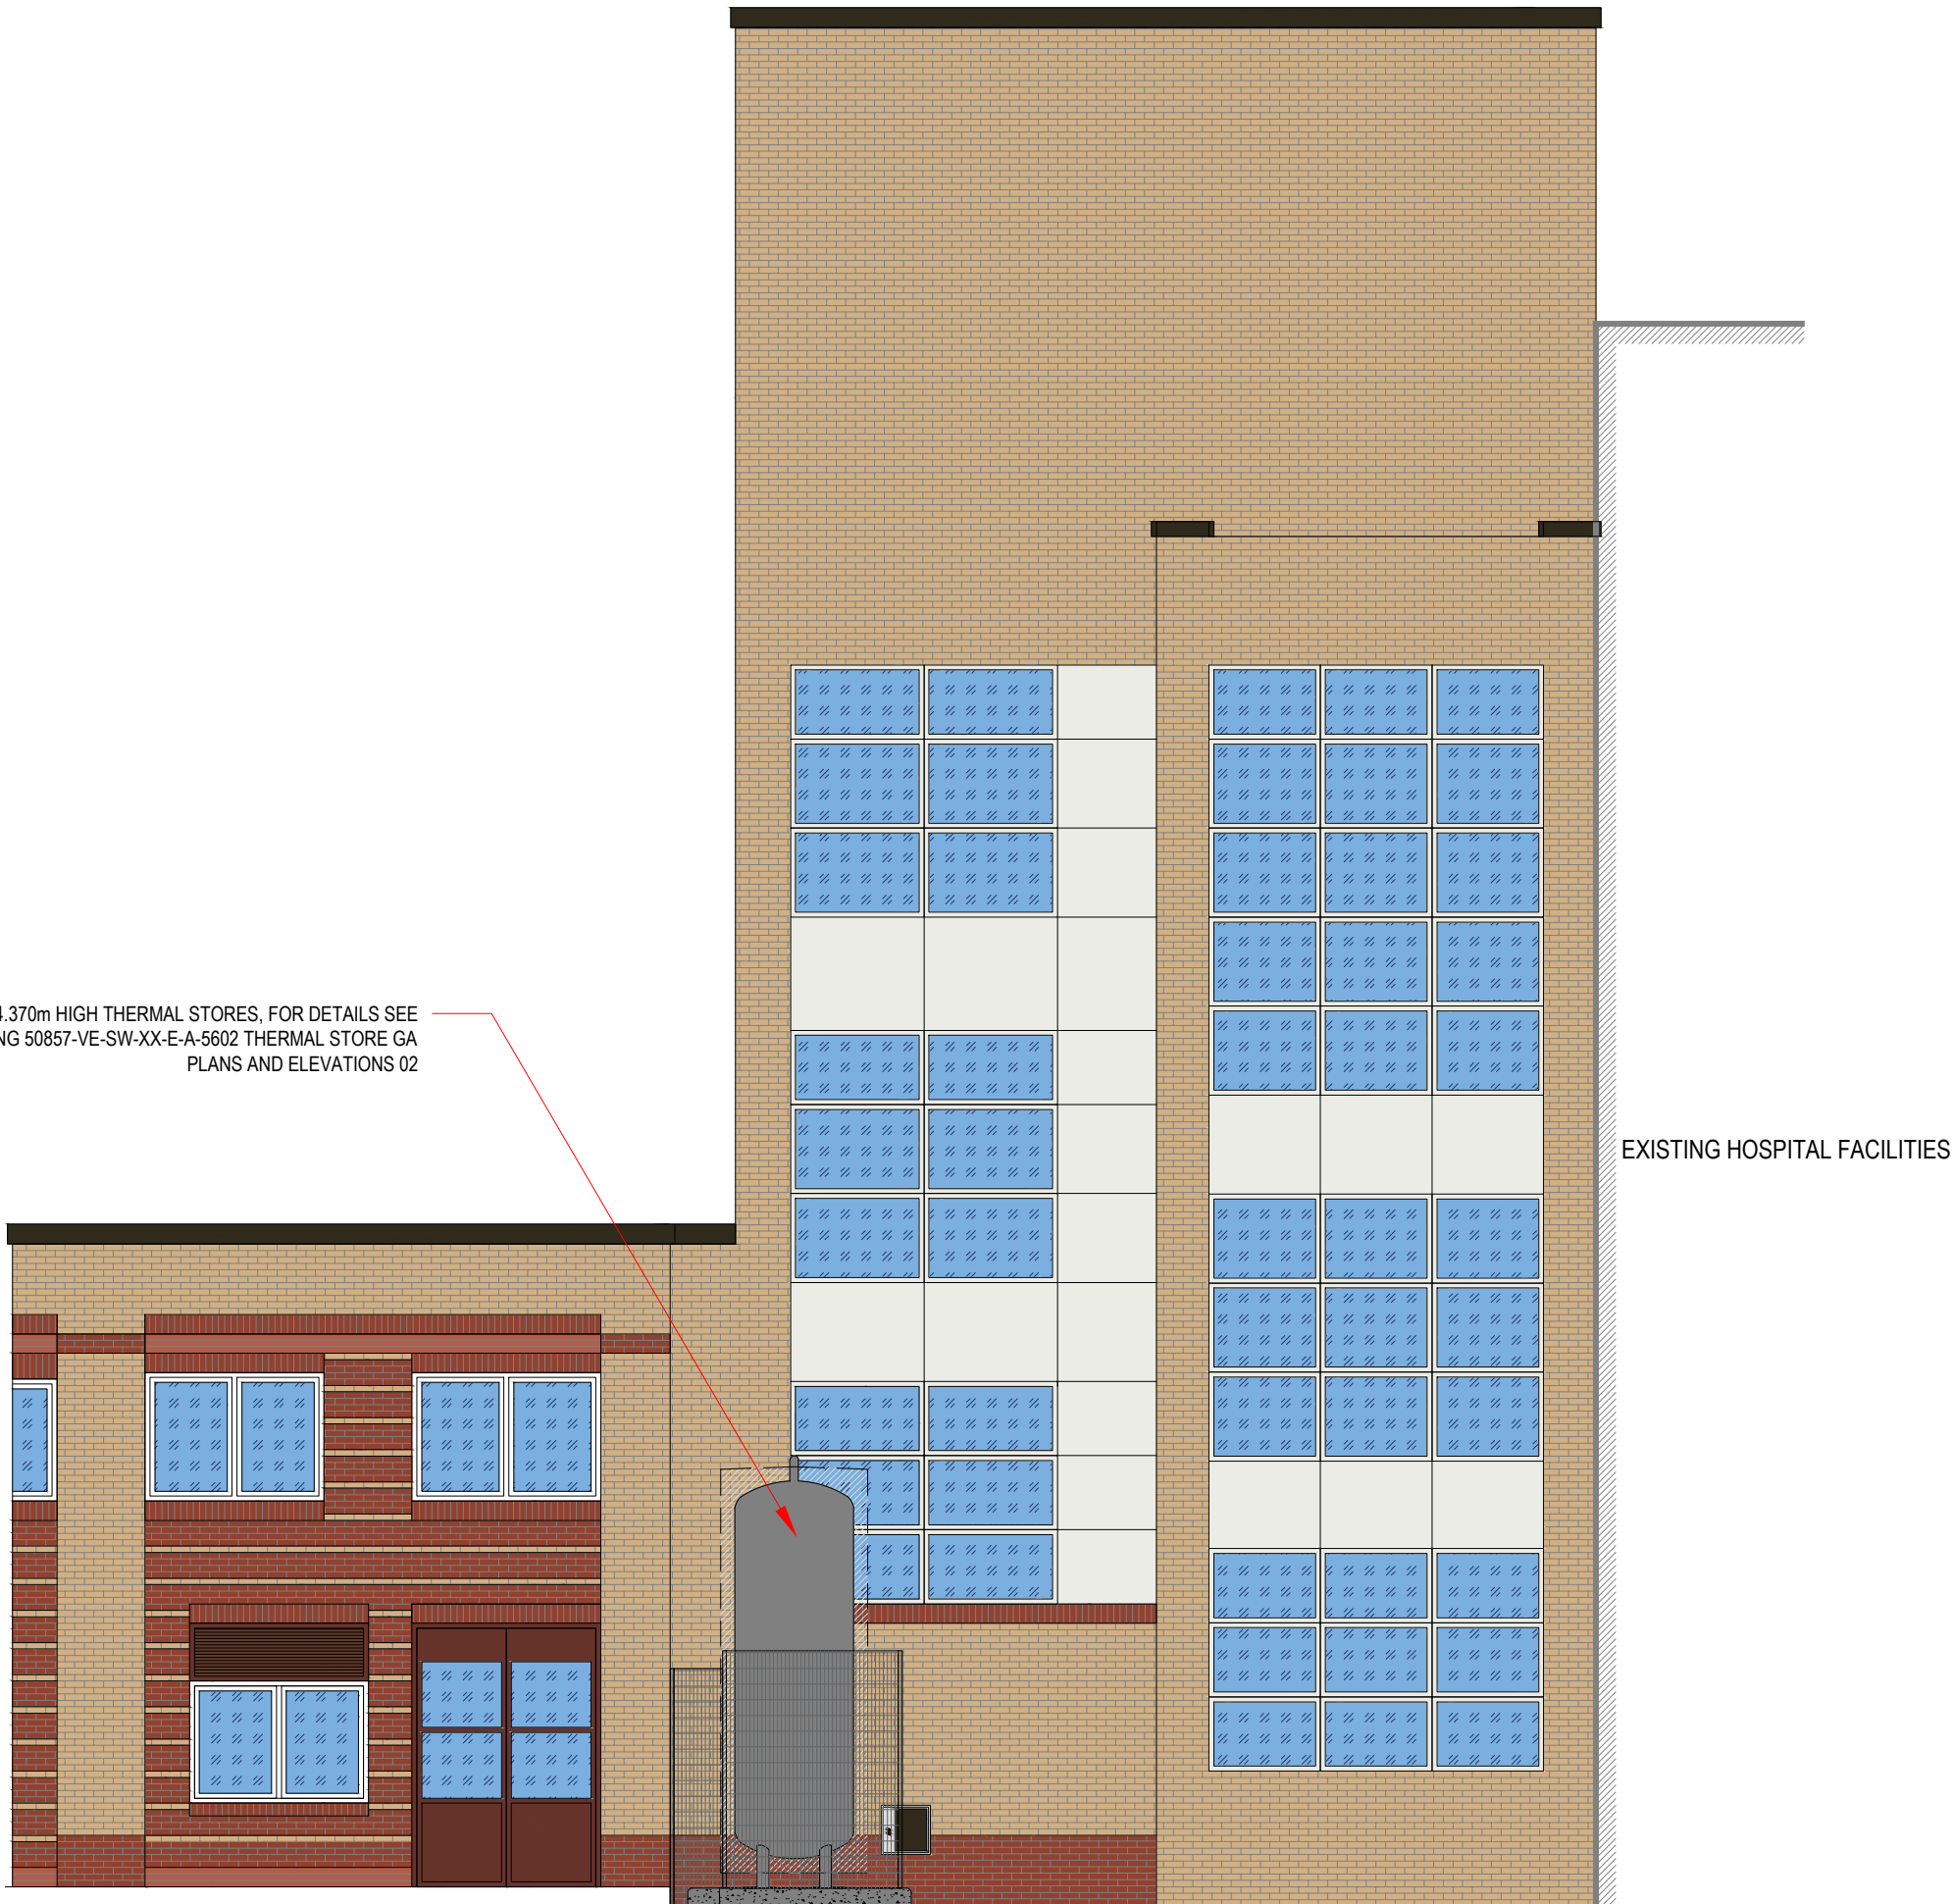

PROPOSED ELEVATION 03
(1:75 SCALE)

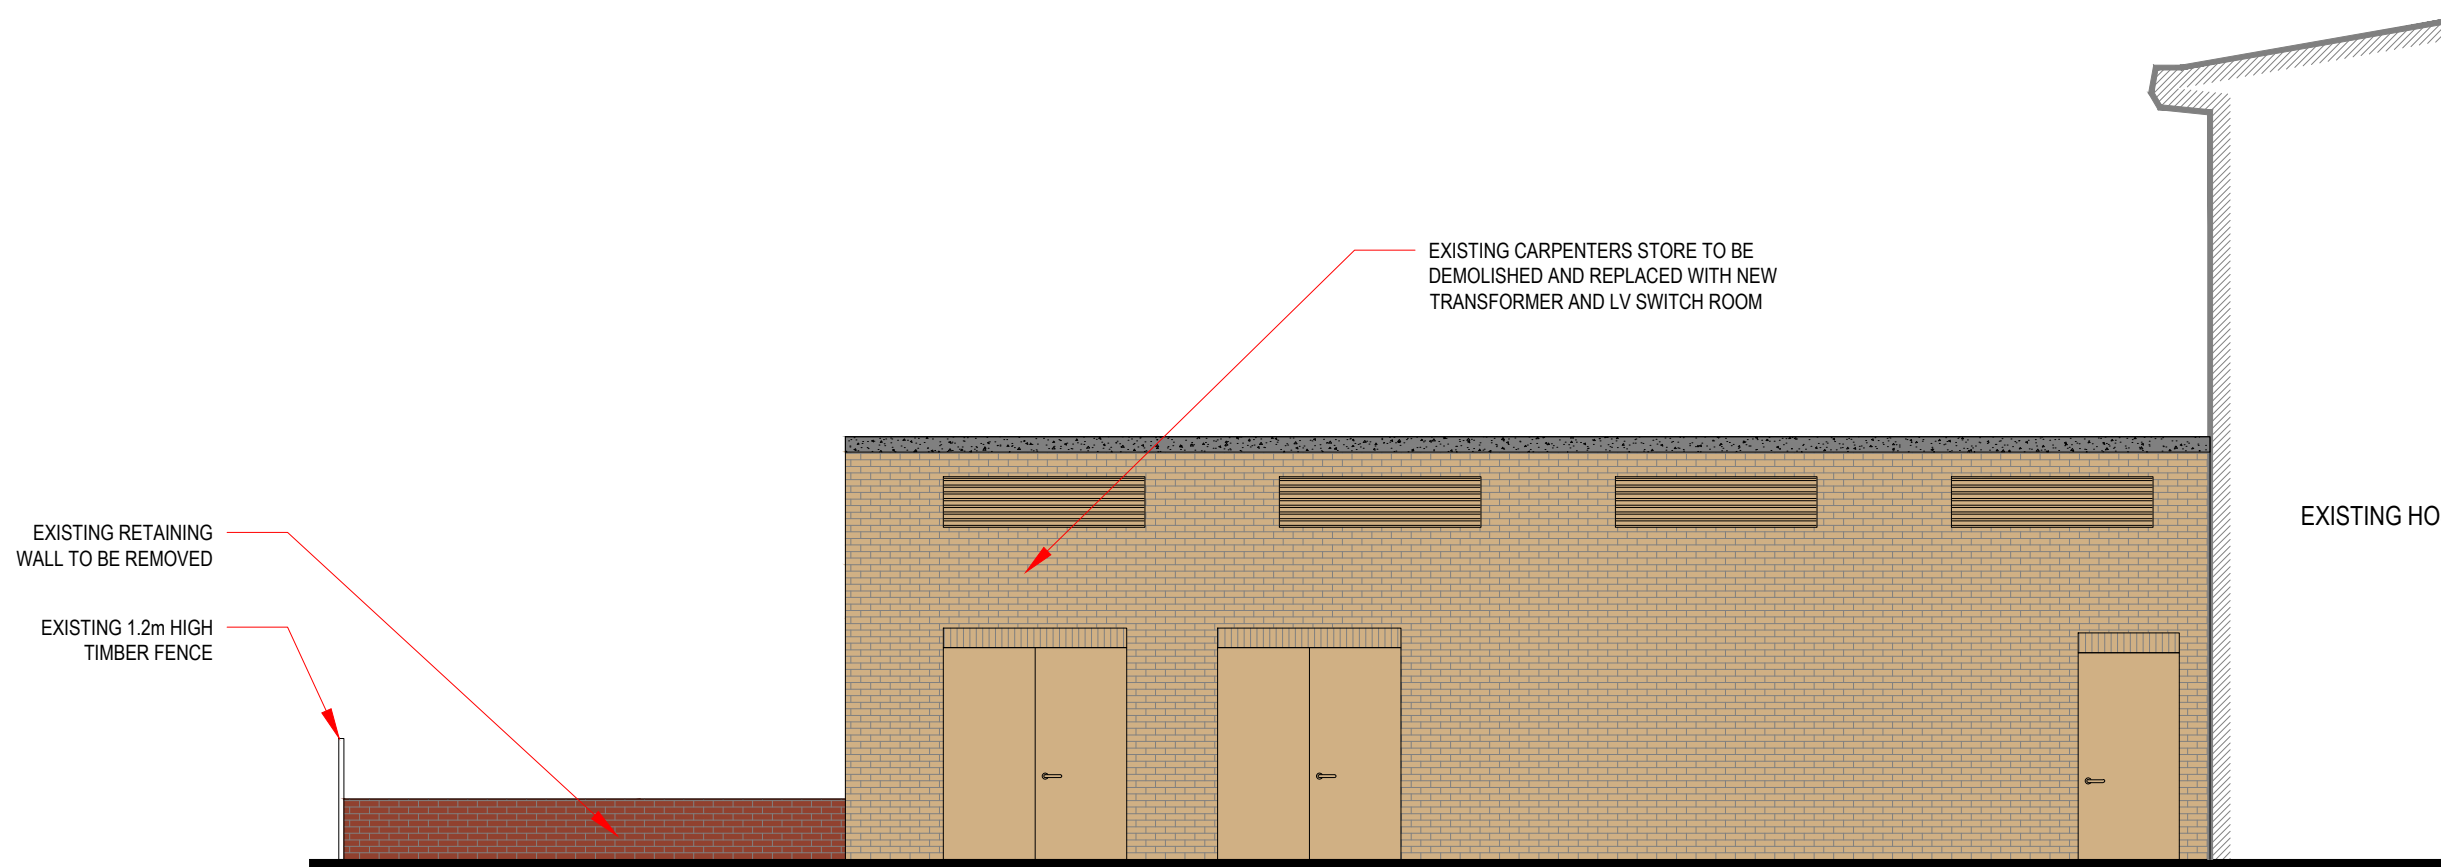


EXISTING ELEVATION 04
(1:75 SCALE)

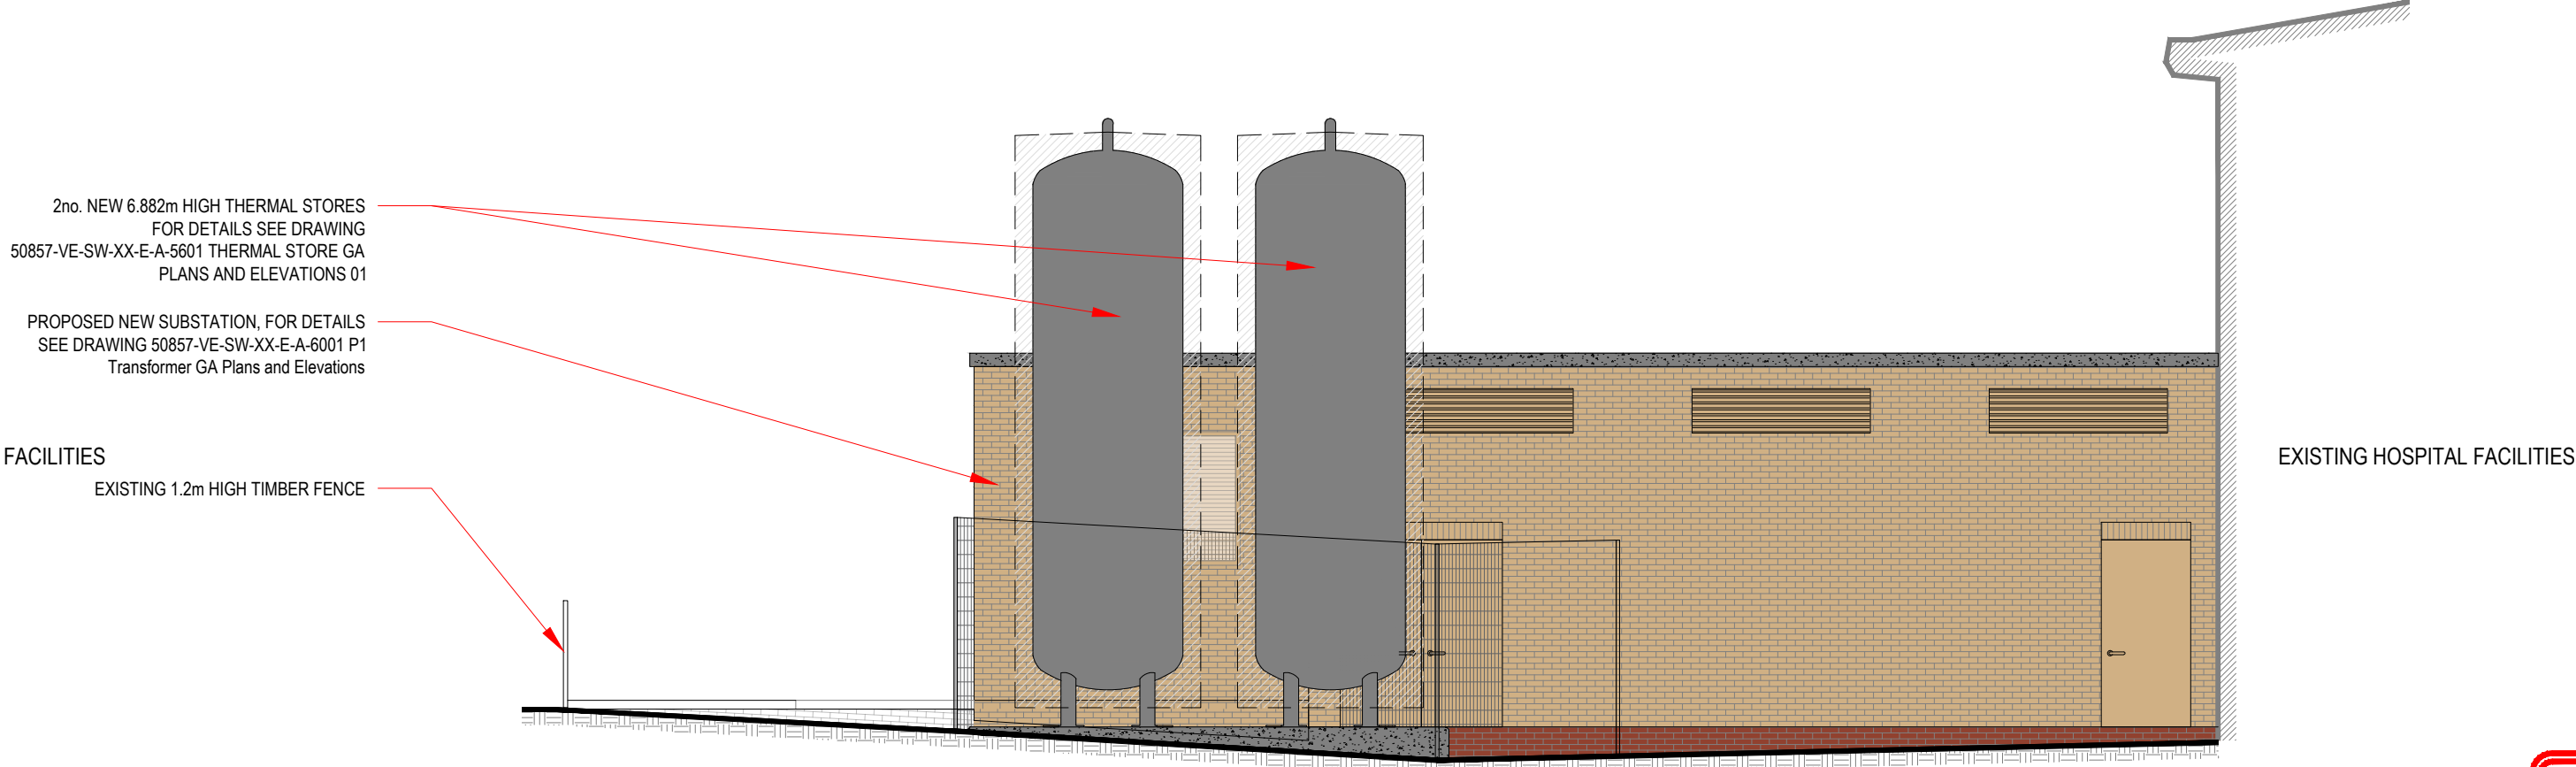

PROPOSED ELEVATION 04
(1:75 SCALE)

GENERAL NOTES:
ALL BUILDERS WORK IS TO BE CONSTRUCTED IN ACCORDANCE WITH THE CURRENT AND RELEVANT BUILDING REGULATIONS AND BRITISH STANDARDS.
MANUFACTURERS INSTALLATION/ GUIDANCE NOTES ARE TO BE READ IN CONJUNCTION TO TASK BEING CARRIED OUT.
ALL DIMENSIONS ON DRAWING ARE IN MILLIMETERS UNLESS OTHERWISE STATED. ALL LEVELS ON DRAWING ARE IN METERS UNLESS OTHERWISE STATED.
THE CONTRACTOR SHALL BE RESPONSIBLE FOR THE ACCURACY OF ALL DIMENSIONS AND FOR THE CORRECT SETTING OUT OF WORK CARRIED OUT ON SITE.
THIS DRAWING IS TO BE READ IN CONJUNCTION WITH ALL RELEVANT ARCHITECTURAL, STRUCTURAL AND MECHANICAL DRAWINGS/ SPECIFICATIONS ISSUED.

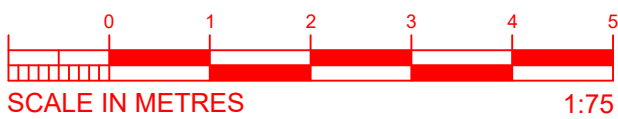

ISSUED FOR
PLANNING APPROVAL

P6	16-02-25	ISSUED FOR PLANNING APPROVAL	GR	WE	RJR
REV	DATE	DESCRIPTION	DRW	CKD	APP

Vital Energi, Century House, Roman Road, Blackburn, Lancashire, BB1 2LD
Tel: +44 (0)1254 296 000 Fax: +44 (0)1254 296 040

Project: WORTHING HOSPITAL ENERGY CENTRE				
Title: EXISTING AND PROPOSED ELEVATIONS 02				
DATE	18-03-25	SCALE	1:75	SHEET
PLANNING APPROVAL			Status: S4	A1
50857-VE-SW-XX-E-A-5002			Rev: P6	4