



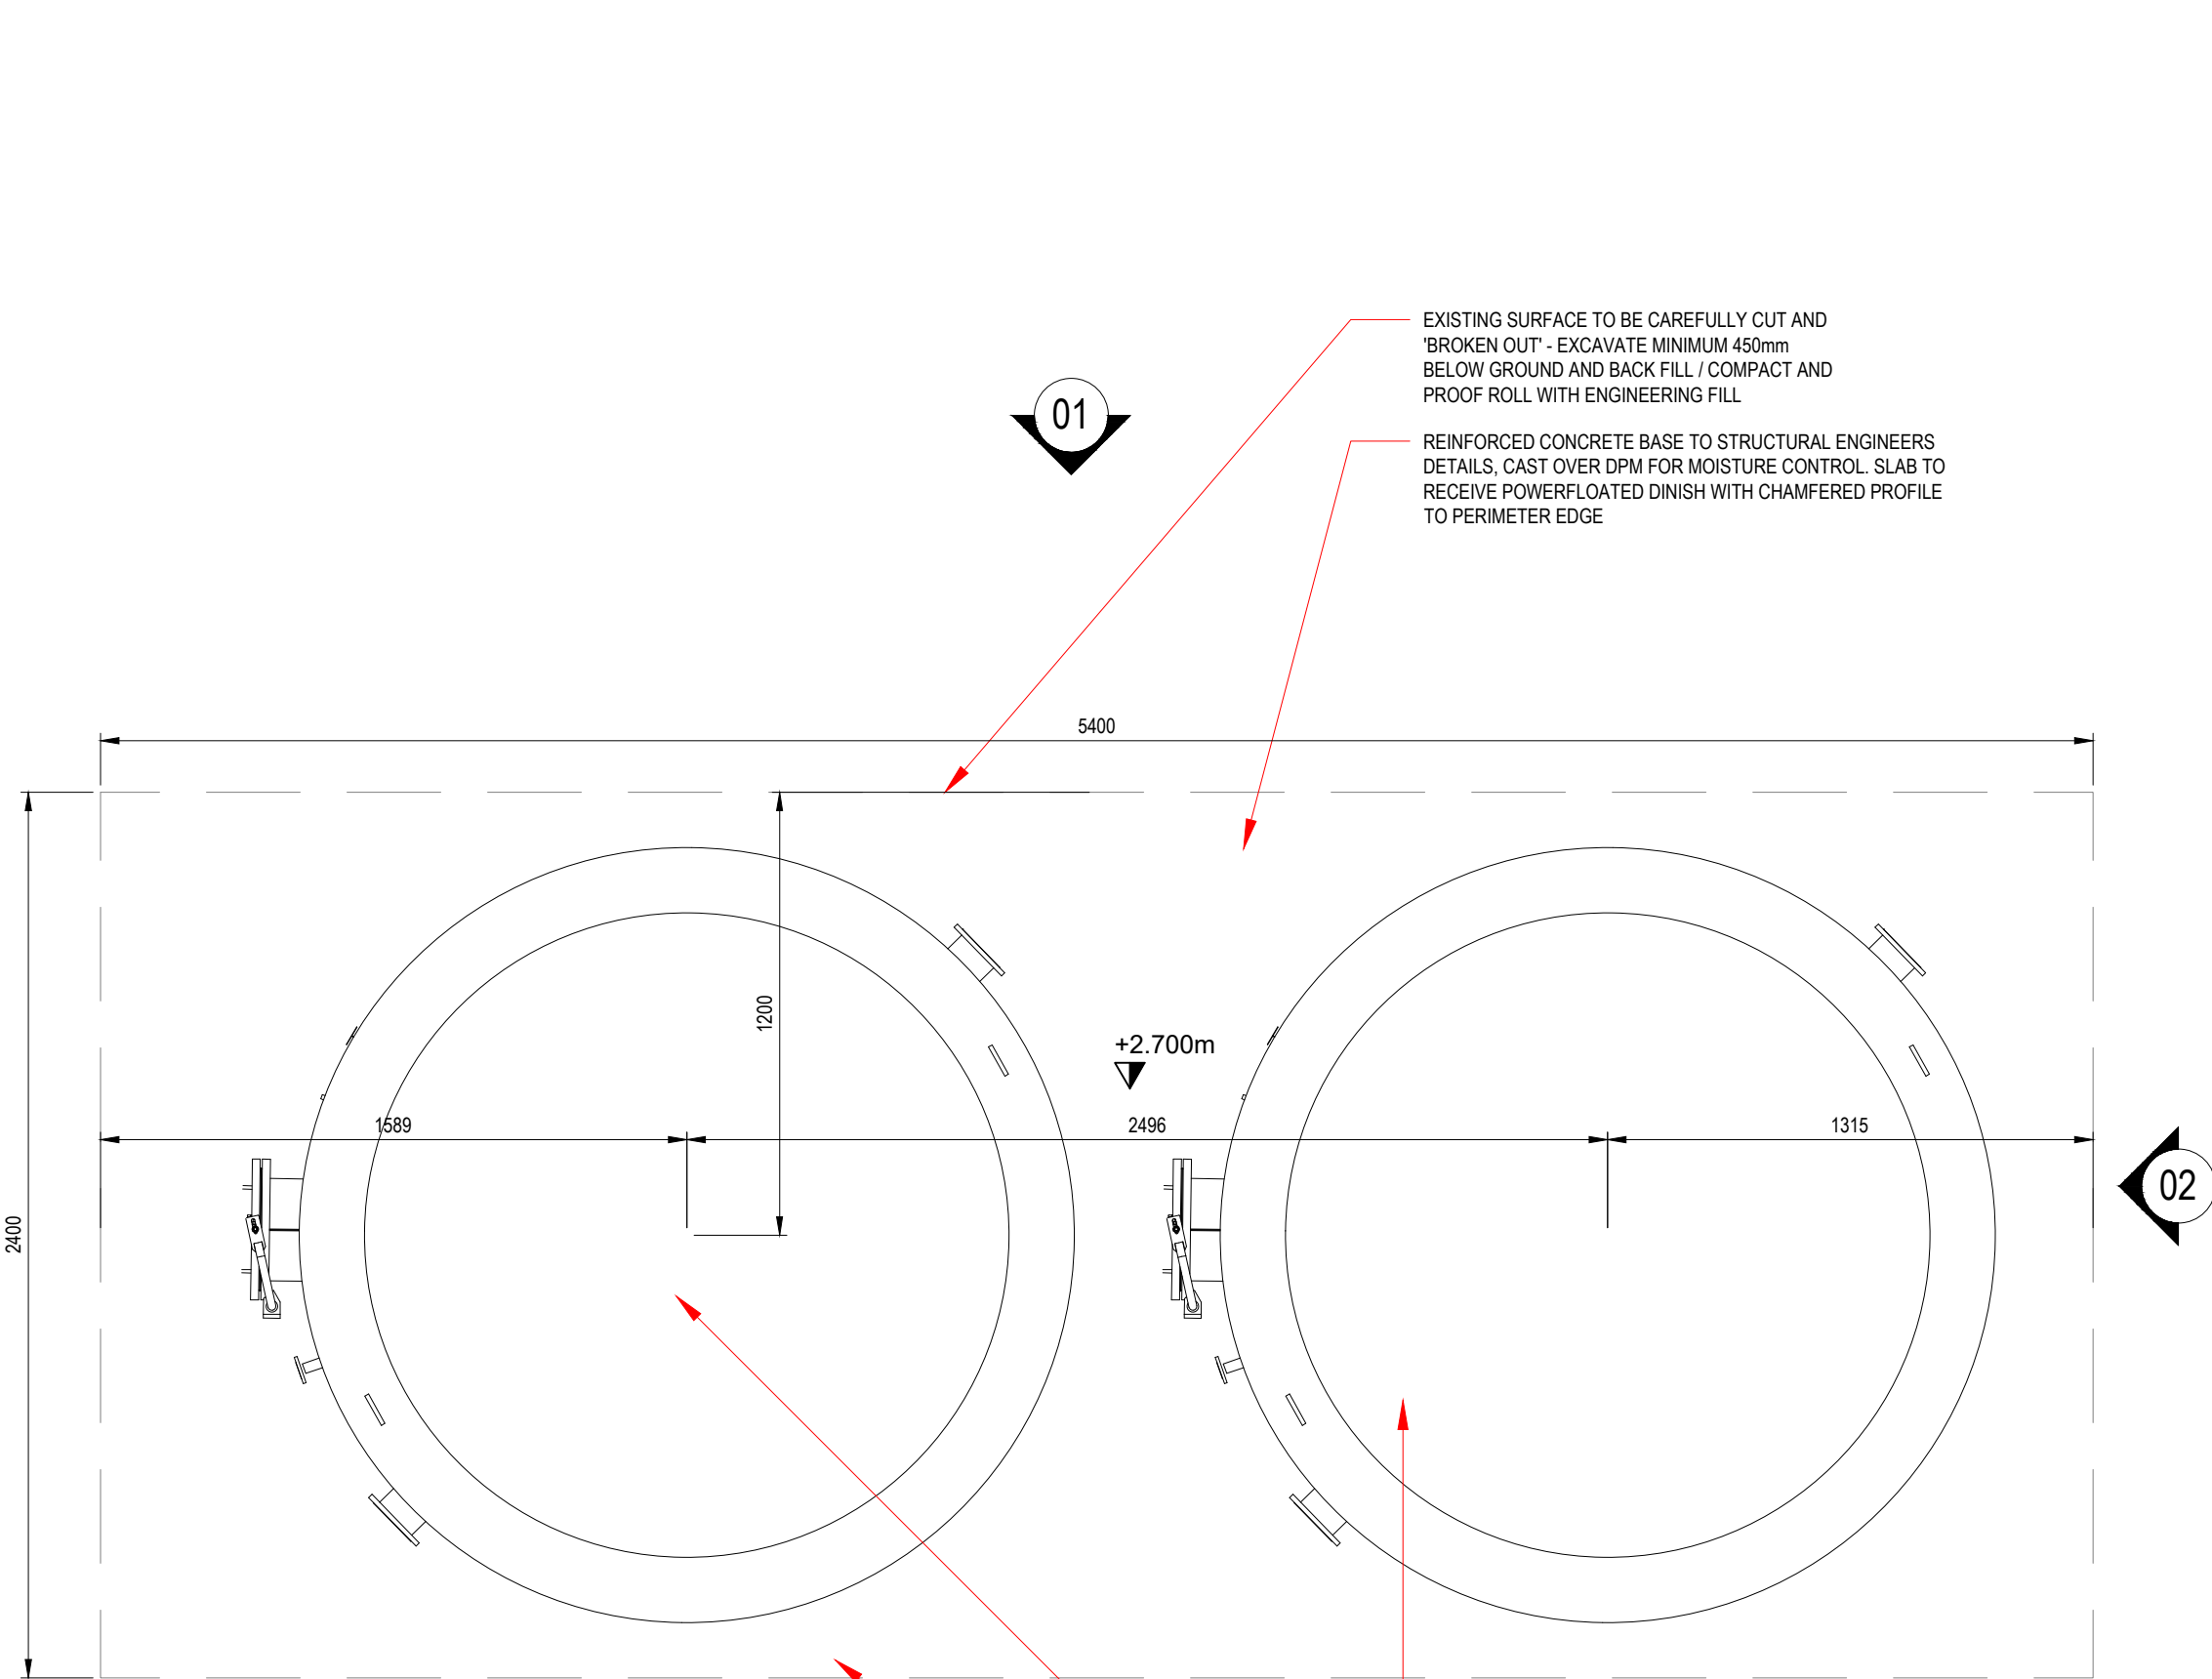


PROPOSED THERMAL STORE GA PLAN 01
(1:20 SCALE)

2no. 6.882m HIGH THERMAL STORES, FINISH TO BE GALVANISED STEEL
FINAL DESIGN TO BE DETAILED BY APPOINTED STRUCTURAL ENGINEER

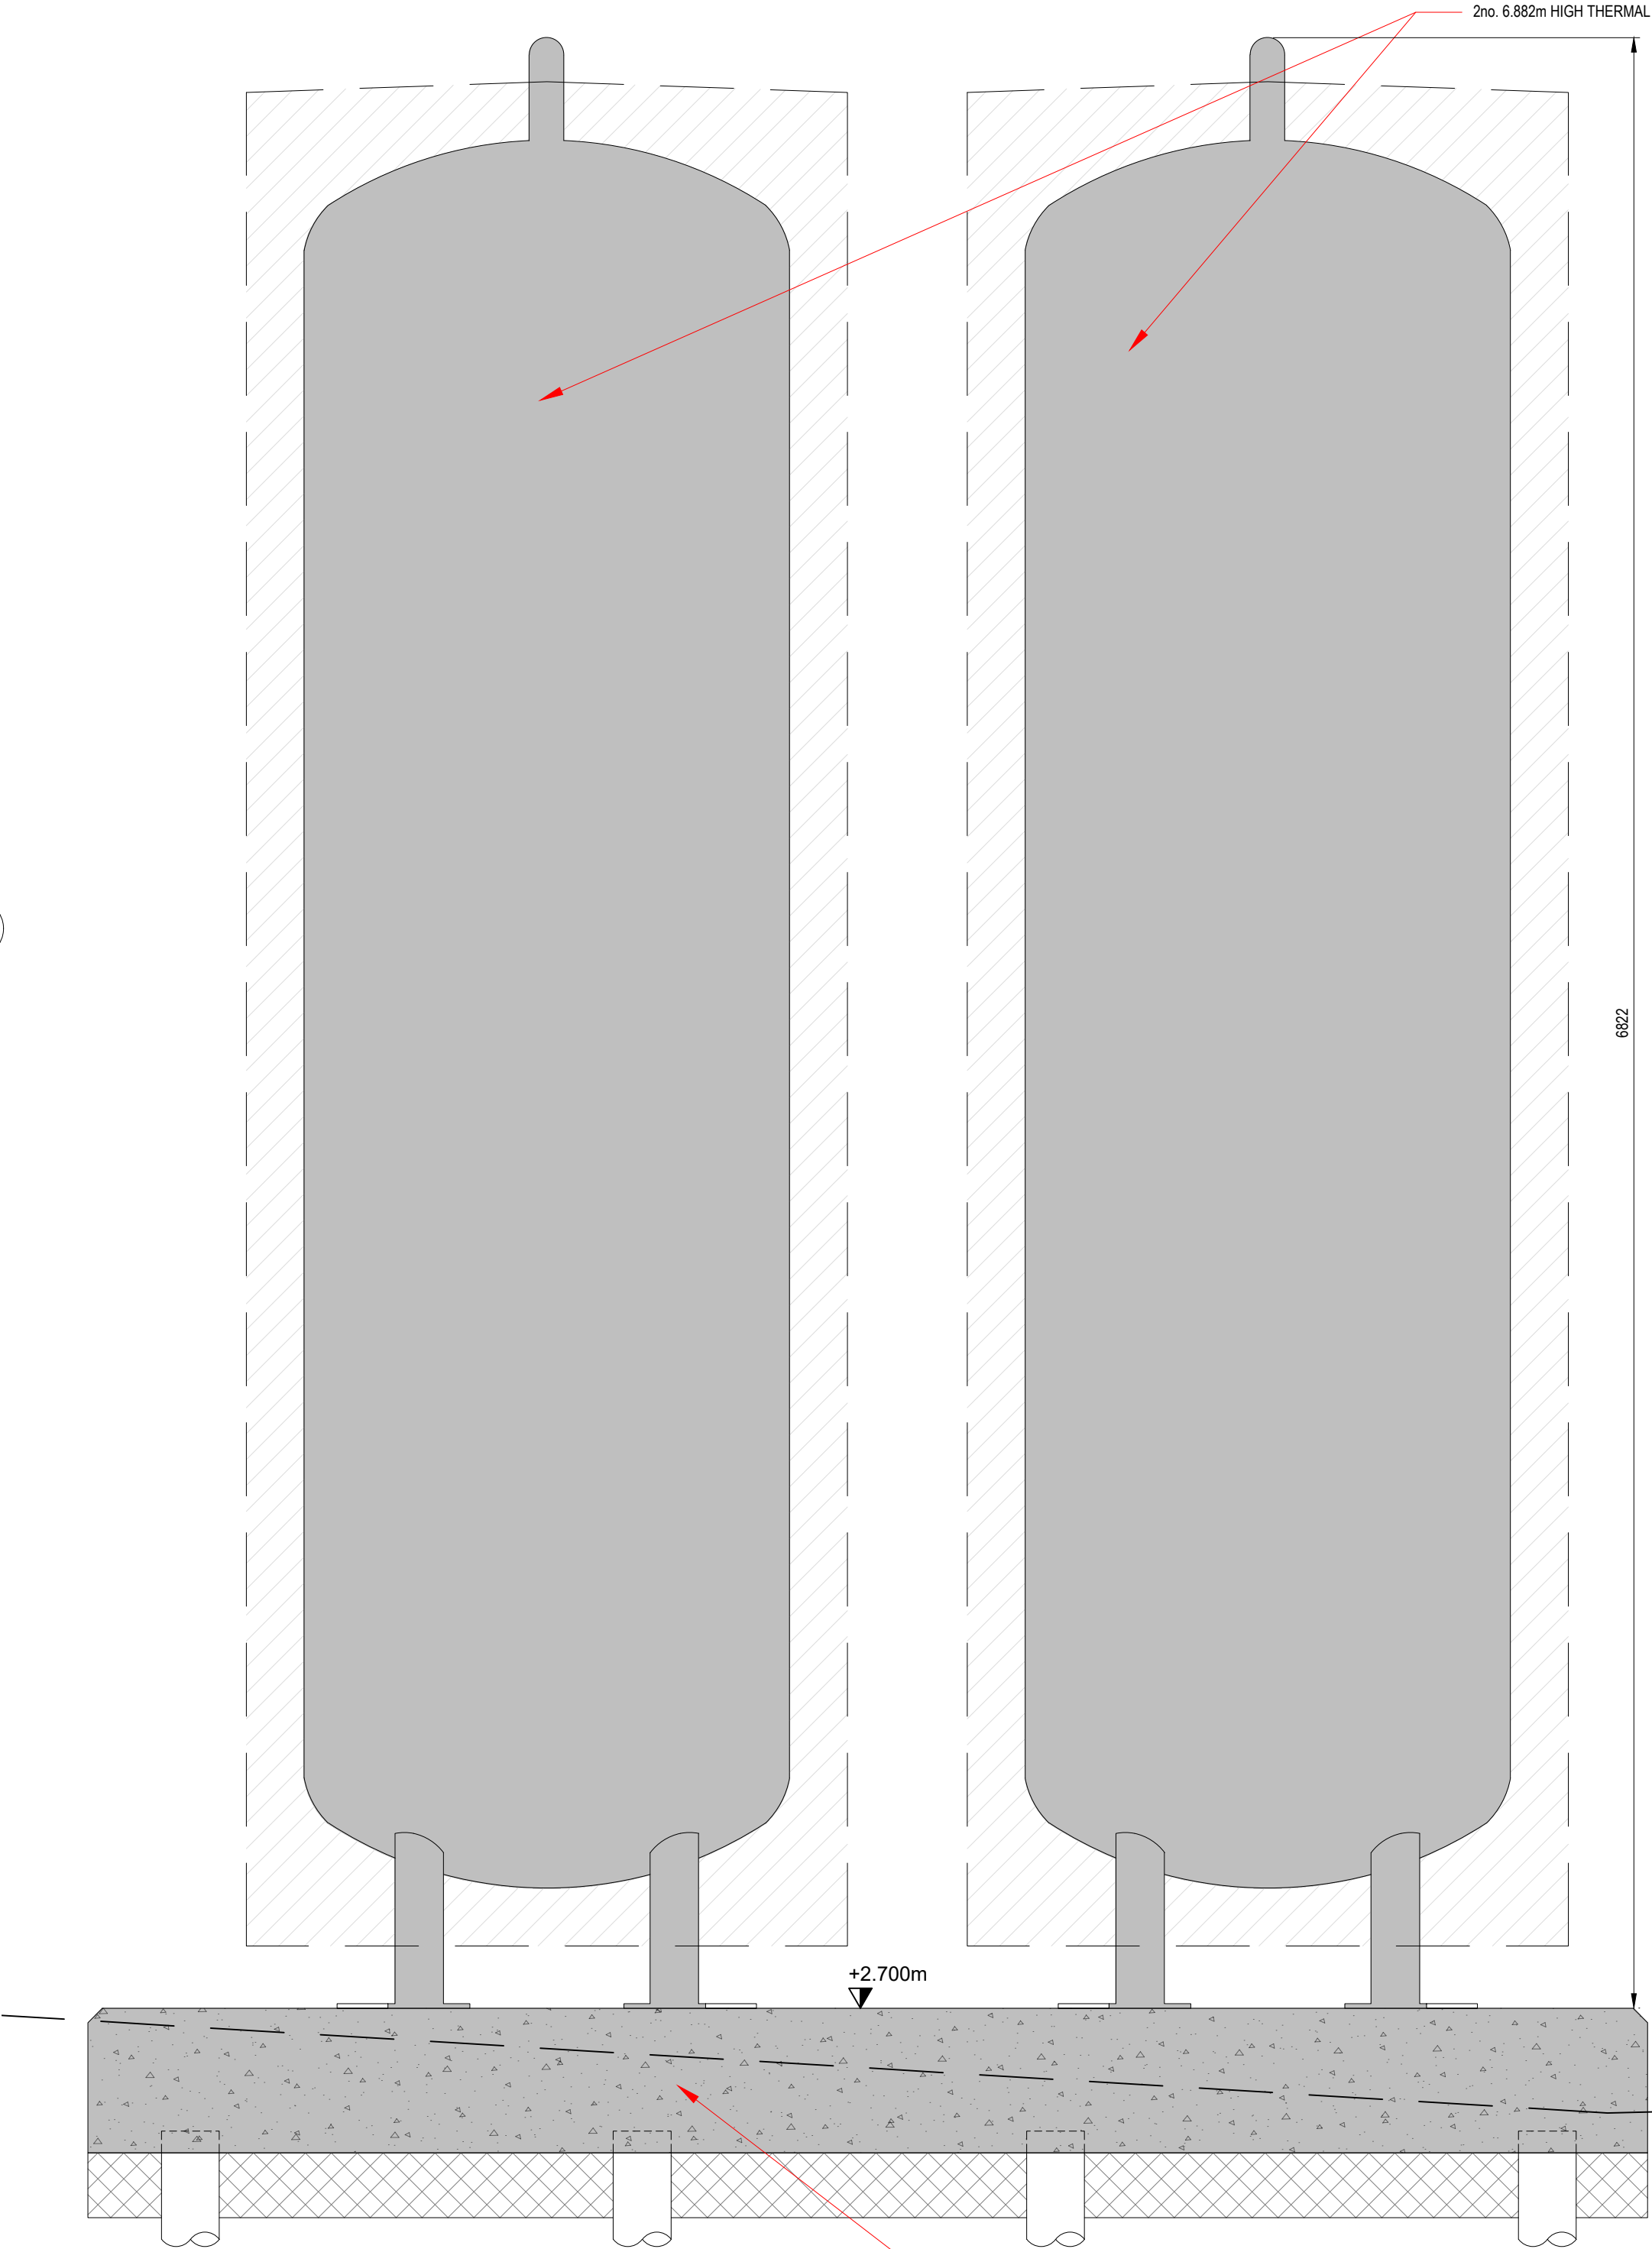

PROPOSED THERMAL STORES ELEVATION 01
(1:20 SCALE)

REINFORCED CONCRETE BASE TO STRUCTURAL ENGINEERS
DETAILS. CAST OVER DPM FOR MOISTURE CONTROL. SLAB TO
RECEIVE POWERFLOATED FINISH WITH CHAMFERED PROFILE
TO PERIMETER EDGE

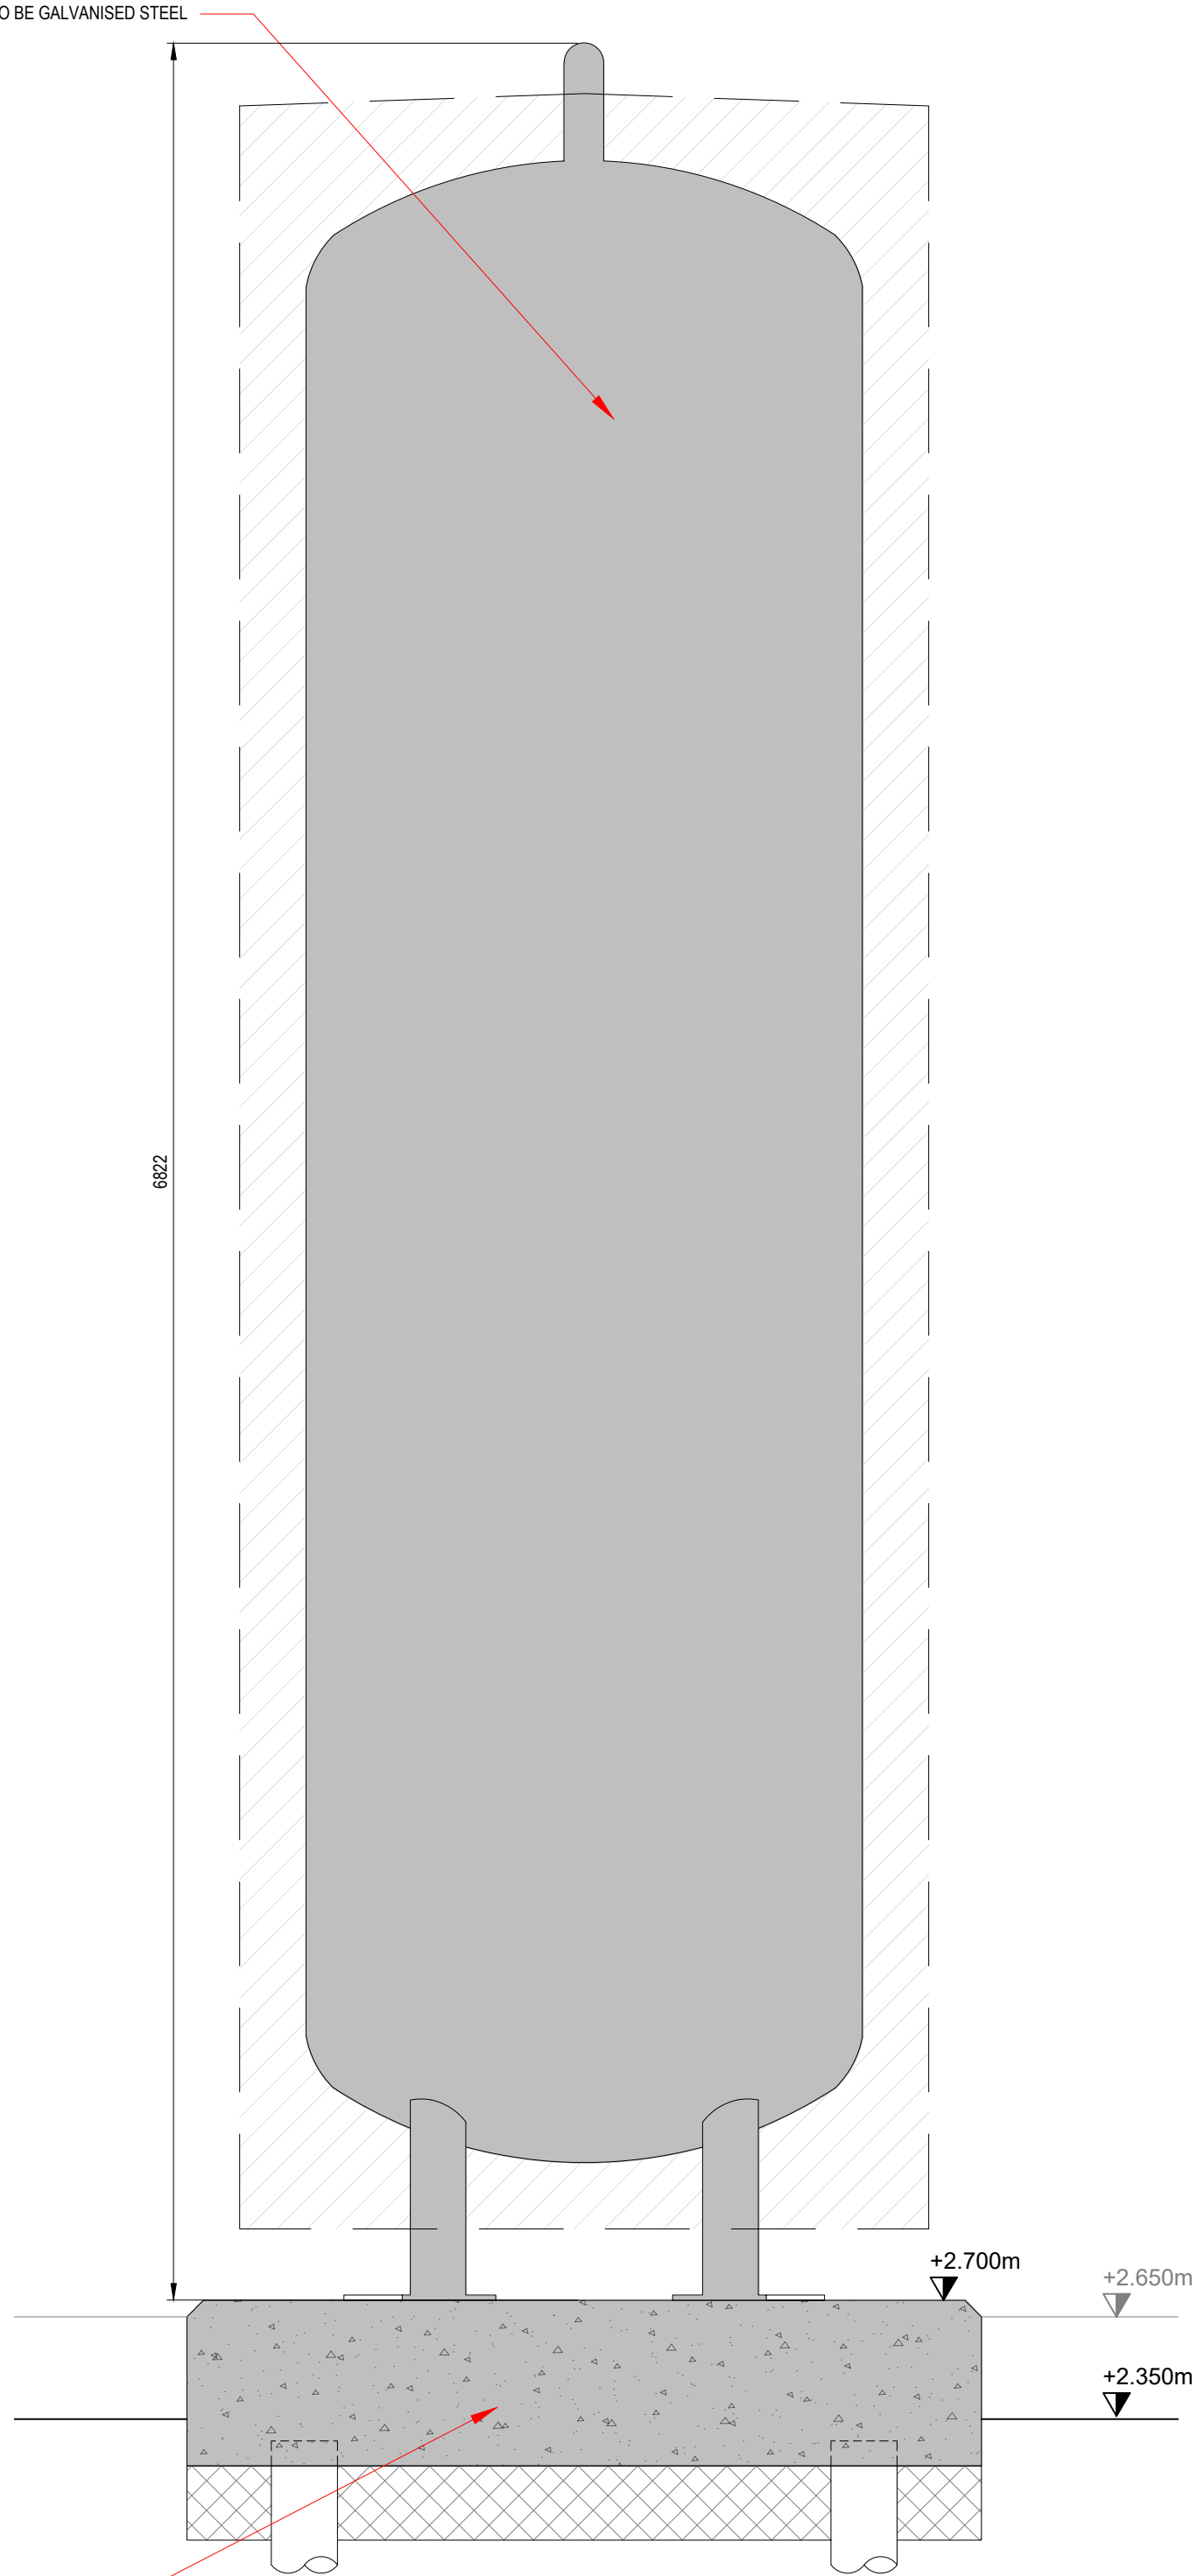

PROPOSED THERMAL STORES ELEVATION 02
(1:20 SCALE)



ISSUED FOR
PLANNING APPROVAL

GENERAL NOTES:
ALL BUILDERS WORK IS TO BE CONSTRUCTED IN ACCORDANCE WITH THE CURRENT AND RELEVANT BUILDING REGULATIONS AND BRITISH STANDARDS.
MANUFACTURERS INSTALLATION GUIDANCE NOTES ARE TO BE READ IN CONJUNCTION TO TASK BEING CARRIED OUT.
ALL DIMENSIONS ON DRAWING ARE IN MILLIMETERS UNLESS OTHERWISE STATED. ALL LEVELS ON DRAWING ARE IN METERS UNLESS OTHERWISE STATED.
THE CONTRACTOR SHALL BE RESPONSIBLE FOR THE ACCURACY OF ALL DIMENSIONS AND FOR THE CORRECT SETTING OUT OF WORK CARRIED OUT ON SITE.
THIS DRAWING IS TO BE READ IN CONJUNCTION WITH ALL RELEVANT ARCHITECTURAL, STRUCTURAL AND MECHANICAL DRAWINGS/ SPECIFICATIONS ISSUED.

P6	19-02-25	ISSUED FOR PLANNING APPROVAL	GR	CV	RJR
REV	DATE	DESCRIPTION	DRW	CKD	APP

VITAL
ENERGI

Vital Energi, Century House, Roman Road, Blackburn, Lancashire, BB1 2LD
Tel: +44 (0)1254 296 000 Fax: +44 (0)1254 296 040

Project: WORTHING HOSPITAL ENERGY CENTRE				
Title: THERMAL STORE GA PLANS AND ELEVATIONS 01				
DATE	18-03-25	SCALE	1:20	SHEET A1
PLANNING APPROVAL			Status: S4	Stage: 4
50857-VE-SW-XX-E-A-5601				Drg-No: Rev: P6