
0m 1m 2m 3m 4m

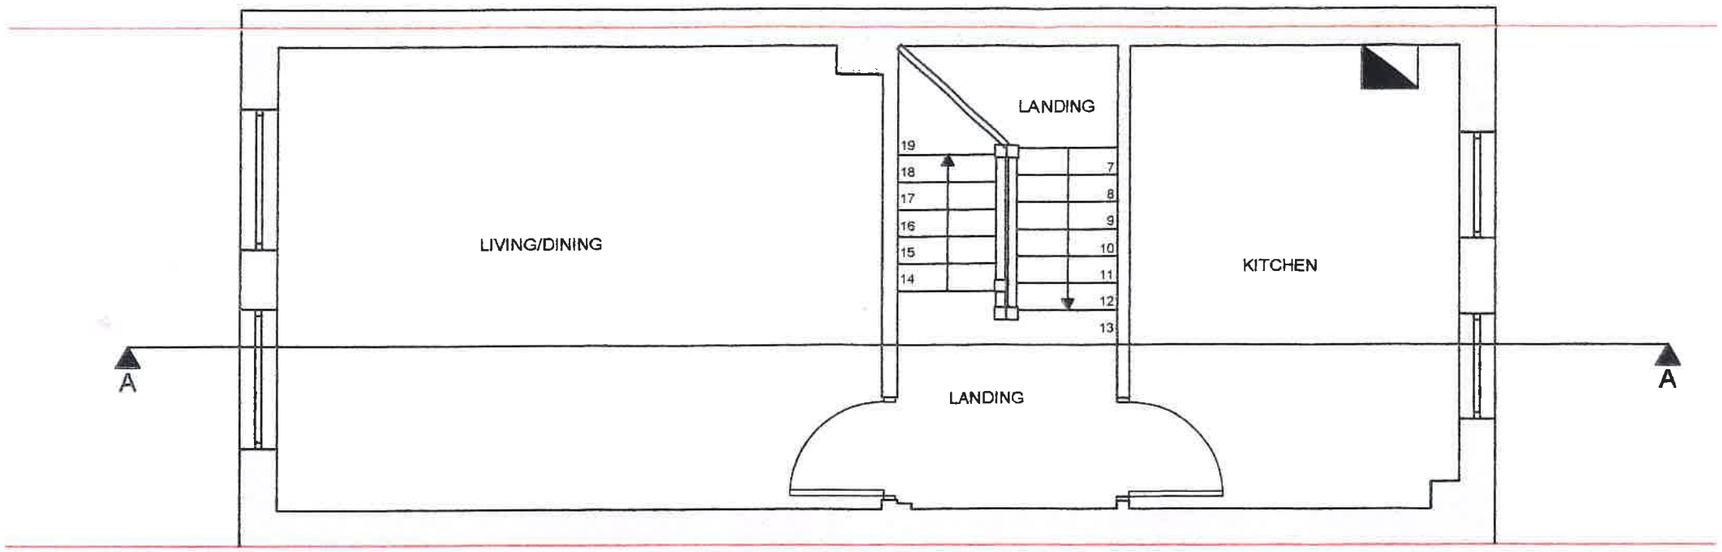

0002 Existing First Floor Plan

N

DMB
DESIGN
MANAGE
BUILD
dmb-solutions.co.uk
01273 777459

Dimensions - NOT TO BE SCALED
JOB NO 25HW DATE 09/03/15
VERSION 1
SCALE 1:50 @ A3
DRAWN BY AW

DMB Solutions (UK) Ltd
48 Borough Street
Brighton BN1 3BG