

Existing North Rear Elevation

1 : 50

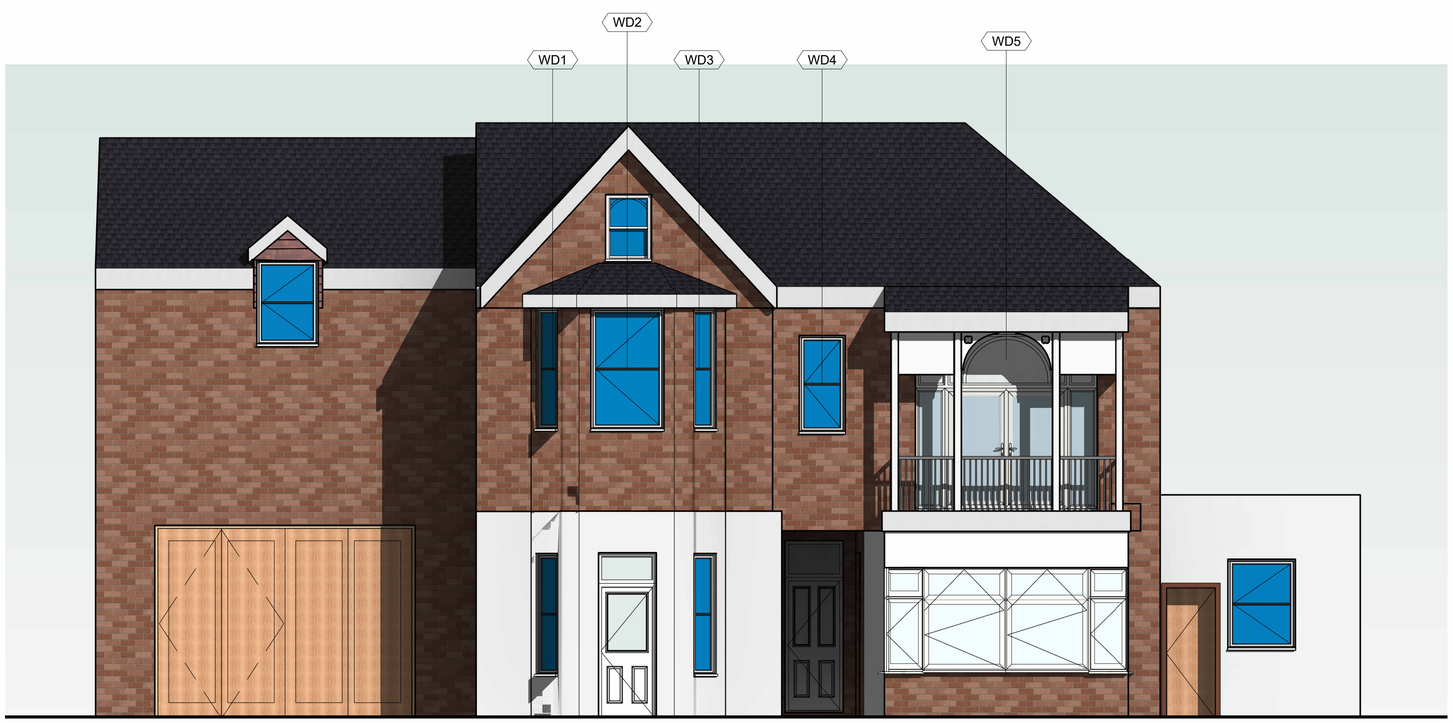

Proposed North Front Elevation

1 : 50

0m 1m 2m 3m 4m 5m

VISUAL SCALE 1:50 @ A1

Notes:

1. THE COPYRIGHT OF THIS DRAWING IS VESTED IN ARCHEVOLVE AND IT MAY NOT BE REPRODUCED IN WHOLE OR PART OR USED FOR THE MANUFACTURE OF ANY ARTICLE WITHOUT THE EXPRESS PERMISSION OF THE COPYRIGHT HOLDERS.

2. WORK TO FIGURED DIMENSIONS ONLY.

3. THIS DRAWING IS TO BE READ IN CONJUNCTION WITH ALL RELEVANT ARCHITECT'S, SERVICE ENGINEER'S AND ARCHEVOLVE AND SPECIFICATIONS.

Rev_B	Updated Elevations and Door Detail	AP	18/03/24
Rev_A	Update the Elevations	AP	08/03/24

Revision Number	Revision Description	Issued by	Revision Date

DATE: 21/10/23

STATUS: PRELIMNARY ISSUE

SHEET SIZE: A1

SCALE: 1 : 50

DRAWN: AP

CHECKED: AP

CLIENT: Mr A Dichello

SITE ADDRESS: 34 Railway Approach

DRAWING: Conversion of Commercial to Flats

TITLE: Elevations

PROJECT NO: RailwayApprocah

DRAWING NO: ACR/014/23/02

REVISION: Rev_B

ARCHEVOLVE
// design @archevolve.co.uk
// www. archevolve.co.uk
// 07830 325566
CIAT CHARTERED PRACTICE