

Proposed Door Plan

1 : 5

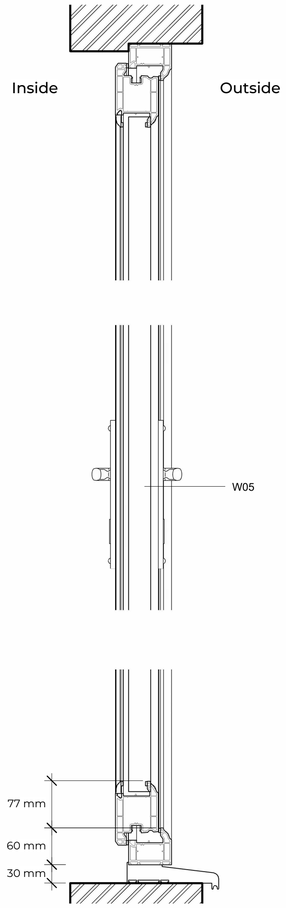

Proposed Door Section

1 : 5



Proposed Door Elevation

1 : 10

THICKNESS	PRODUCT	STL	% REDUCTION (6.38 BENCHMARK)
4mm	CLEAR	29dV	-40%
6mm	CLEAR	31dB	-20%
6.38mm	LAMINATE CLEAR	33dB	0
6.76mm	ACOUSTIC LAMINATE CLEAR	36dB	+30%
8.38mm	LAMINATE CLEAR	35dB	+20%
8.76mm	ACOUSTIC LAMINATE CLEAR	38dB	+50%
4/12/4	SIG	31dB	-20%
6.38/12/4	SIG	35dB	+20%
6.38/12/6.38	SIG	37dB	+40%
6.76/12/6.76	SIG (USING 6.76mm)	40dB	+70%

Selected Glass

0m 0.1m 0.2m 0.3m 0.4m 0.5m

VISUAL SCALE 1:5 @ A1

0m 0.2m 0.4m 0.6m 0.8m 1m

VISUAL SCALE 1:10 @ A1

Notes:

1. THE COPYRIGHT OF THIS DRAWING IS VESTED IN ARCHEVOLVE AND IT MAY NOT BE REPRODUCED IN WHOLE OR PART OR USED FOR THE MANUFACTURE OF ANY ARTICLE WITHOUT THE EXPRESS PERMISSION OF THE COPYRIGHT HOLDERS.

2. WORK TO FIGURED DIMENSIONS ONLY.

3. THIS DRAWING IS TO BE READ IN CONJUNCTION WITH ALL RELEVANT ARCHITECT'S, SERVICE ENGINEER'S AND ARCHEVOLVE AND SPECIFICATIONS.

Revision Number	Revision Description	Issued by	Revision Date

DATE: 21/10/23

STATUS: PRELIMNARY ISSUE

SHEET SIZE: A1

SCALE: As indicated

DRAWN: AP

CHECKED:

CLIENT: Mr A Dichello

SITE ADDRESS: 34 Railway Approach

DRAWING: Conversion of Commercial to Flats

TITLE: Proposed Door Detail

REVISION:

DRAWING NO: ACR/014/23/06

PROJECT NO: RailwayApprocah

ARCHEVOLVE
// design @archevolve.co.uk
// www. archevolve.co.uk
// 07830 325566
CIAT CHARTERED PRACTICE