



SOUTH ELEVATION
As existing
Scale 1:100

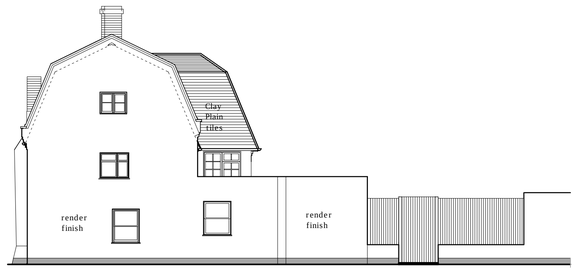


EAST ELEVATION (Street)
As existing
Scale 1:100




NORTH ELEVATION
As existing
Scale 1:100

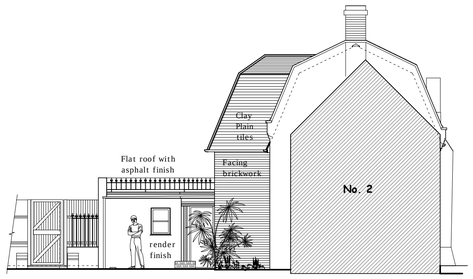


WEST ELEVATION
As existing
Scale 1:100

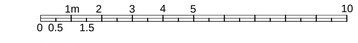

Scale 1:100

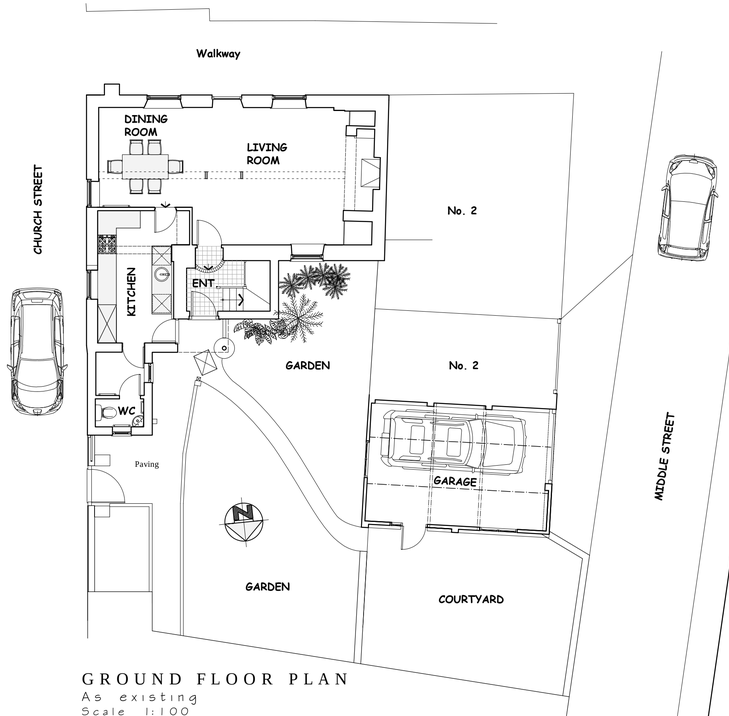

GROUND FLOOR PLAN
As existing
Scale 1:100

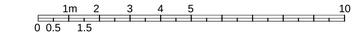



WEST ELEVATION




NORTH ELEVATION




EAST ELEVATION
(Street)


EXISTING

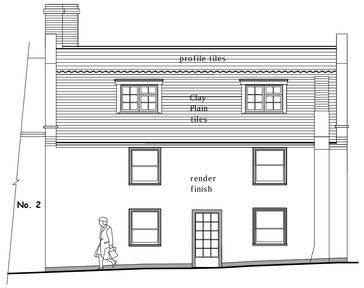


SOUTH ELEVATION
As proposed (No change)
Scale 1:100

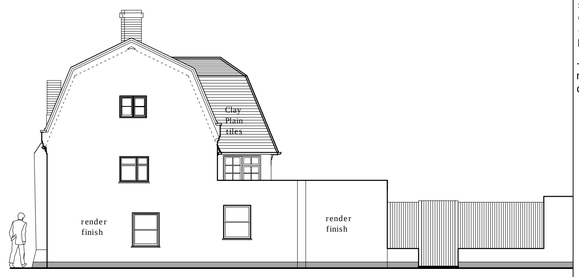

EAST ELEVATION (Street)
As proposed
Scale 1:100

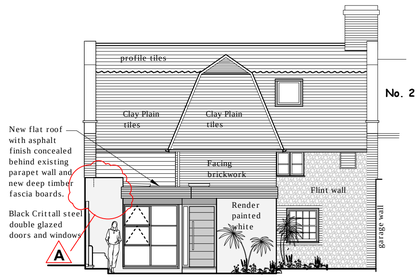


NORTH ELEVATION
As proposed
Scale 1:100

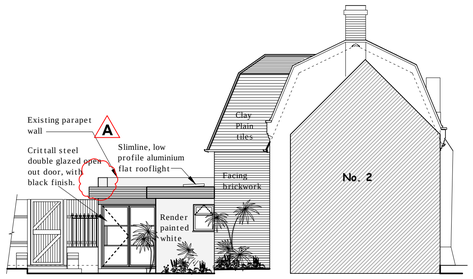

WEST ELEVATION
As proposed
Scale 1:100

Scale 1:100

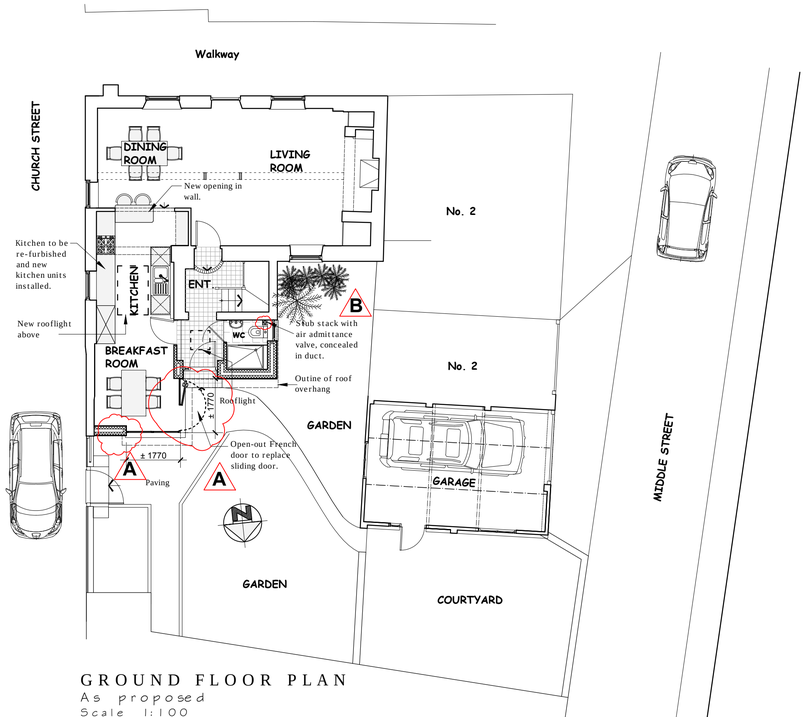

GROUND FLOOR PLAN
As proposed
Scale 1:100



PROPOSED

General Notes
- All dimensions and levels to be checked & verified on site by contractor prior to any shop or site works being commenced.
- Any discrepancies to be reported to the Surveyor before any work is put in hand.

- This drawing is to be read in conjunction with all relevant consultants and specialists drawings and details.

THIS DRAWING HAS BEEN PRODUCED AND ISSUED FOR PLANNING & LISTED BUILDING CONSENT ONLY AND IS NOT A CONSTRUCTION DRAWING.

Rev.	
B	11.12.2017 Internal stub stack with air admittance valve added.
A	30.11.2017 Parapet wall extended around onto north elevation and roof overhang and fascia cut back. Sliding door to breakfast room replaced with French door.

EXISTING & PROPOSED

APPLICATION FOR HOUSEHOLDER PLANNING & LISTED BUILDING CONSENT

Status
14.09.2017
issued to LA for planning consent

Client
ANDREW GEORGE & CORINNE HARPER

Job Title
1 OLD SWAN COTTAGES, CHURCH STREET, SHOREHAM-BY-SEA
New single storey extension on North Elevation to replace existing extension.

Drawing Title
PLANS, ELEVATIONS
as existing & as proposed

stuart radley associates
Chartered Building Surveyors
Unit 5 Tungsten Building, George Street
Portslade, Brighton BN41 1RA
RICS
Tel. 01273 420606
Fax. 01273 420707
e-mail: info@stuartradleyassociates.co.uk

Scale 1:100	Paper size A1
Drawn by MCH	Date September 2017
Drawing No. O52PC/PLB/03/B	Rev. B