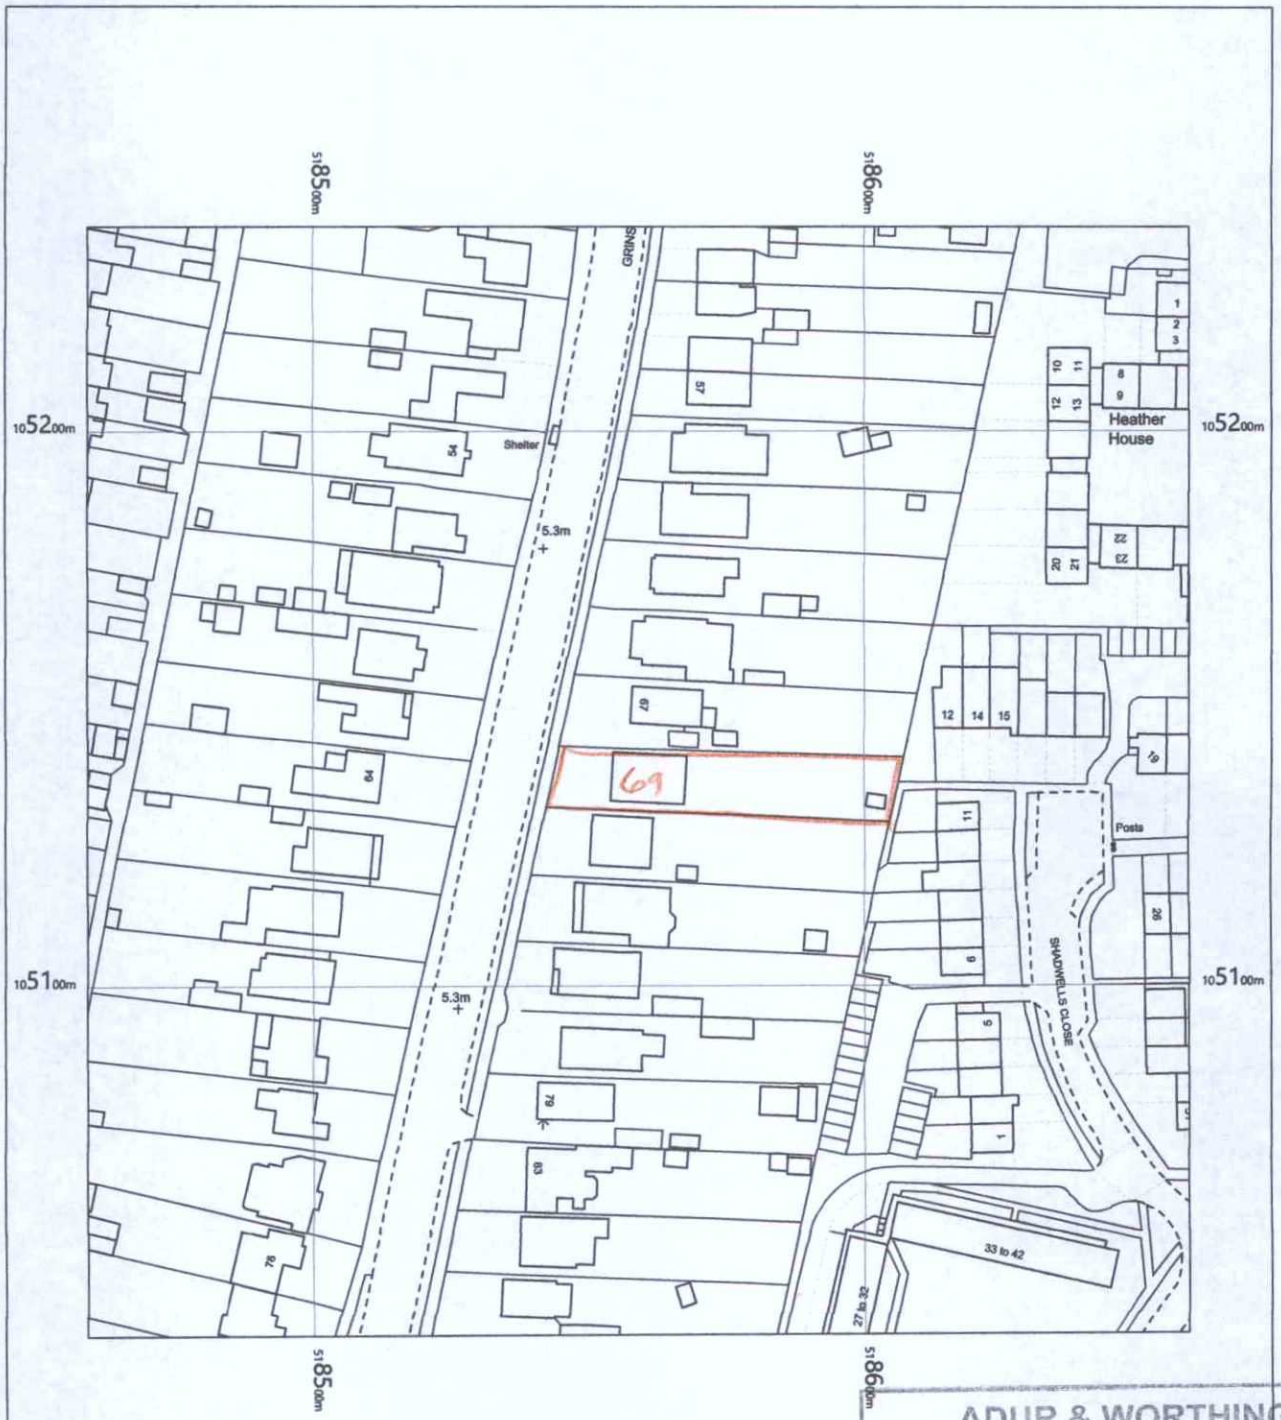

ADUR & WORTHING
PLANNING SERVICES
PLAN AWDM/ 0376/19
DATE VALID 23 APR 2019

69 Grinstead Lane
Lancing
West Sussex
BN15 9DT

OS MasterMap 1250/2500/10000 scale
Monday, March 4, 2019, ID: BW1-00782151
www.blackwellmapping.co.uk

1:1250 scale print at A4, Centre: 518559 E, 105137 N

©Crown Copyright Ordnance Survey. Licence no. 100041041

N

BLACKWELL'S
www.blackwellmapping.co.uk
TEL: 0114 268 7658
maps.sheffield@blackwell.co.uk