ADUR & WORTHING
PLANNING SERVICES
PLAN AWDM/ 1297/13
DATE VALID 15 OCT 2013

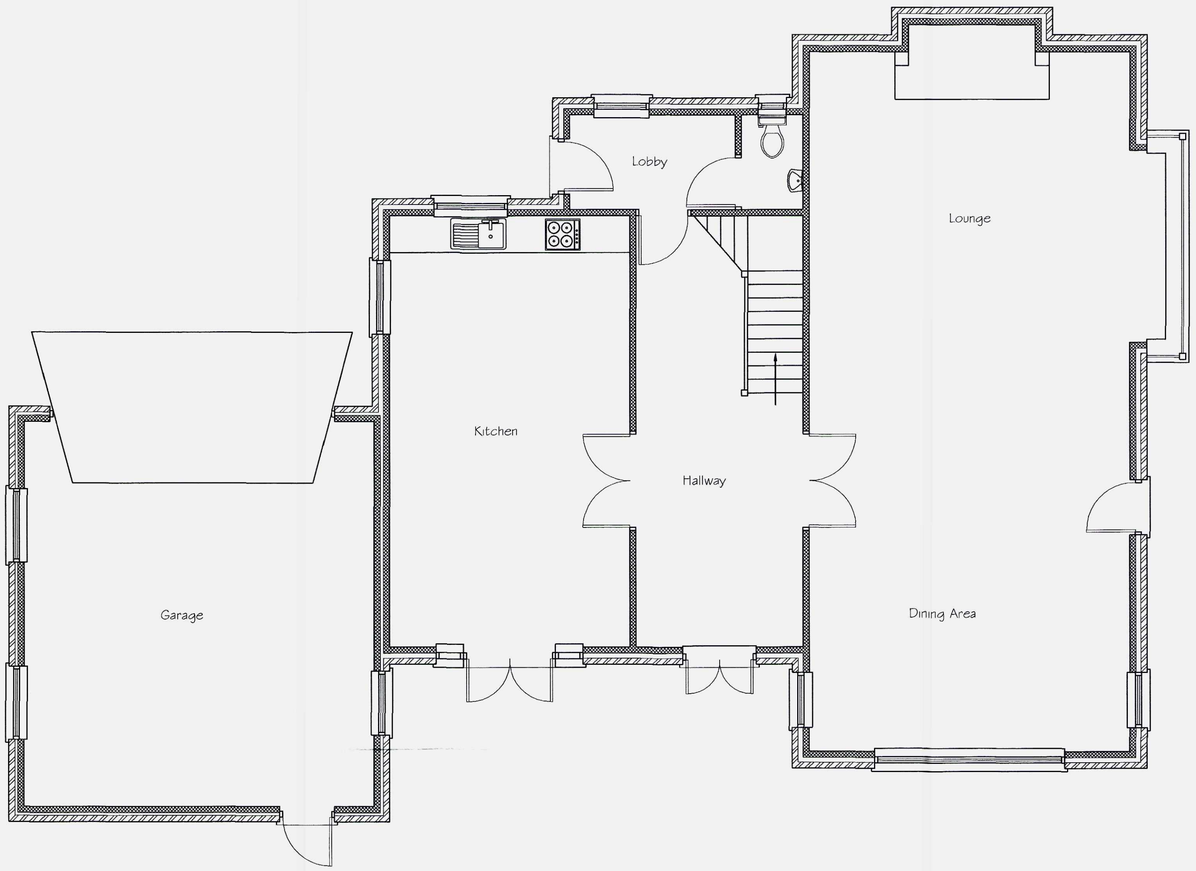

Proposed Ground Floor Plan

ADUR & WORTHING
PLANNING SERVICES
PLAN AWDM/ 1297/13
DATE VALID

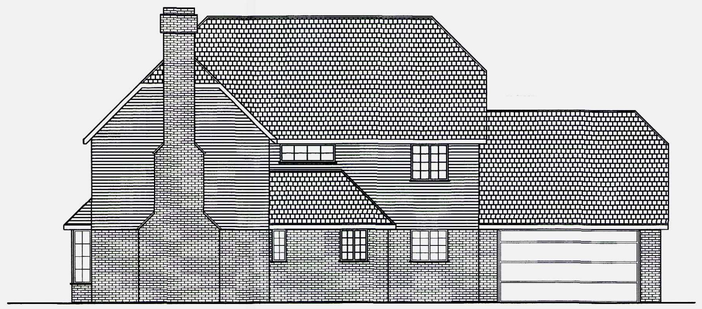

NORTH ELEVATION



SOUTH ELEVATION

Tony Rogers
Building Consultants
Address: 40 Dawn Crescent, Upper Beeding
West Sussex, BN44 3WH
Telephone: 01903 815225 Fax: 01903 815225

Rev.	Date:	Revision Description:

Client: Mr D Prince

Address: Plot south of
The Old Rectory
Kingston Lane
Southwick

Project: Proposed new dwelling
(AMENDMENT)

Scale: 1:50 1:100
Paper Size A1

Date: May 2013

Drawing No: 01/75/04

Drawn By: AWR Revision: