

ADUR & WORTHING
PLANNING SERVICES
PLAN AWDM/1430/16
DATE RECD Rec. 22/12/16


AMENDMENT

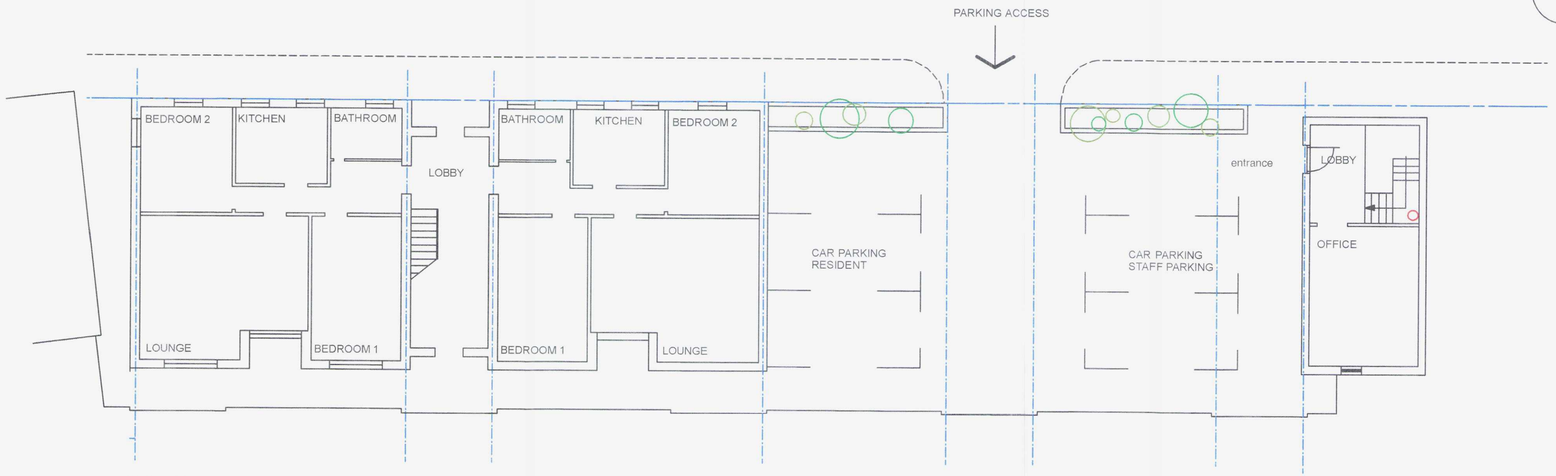


FIRST FLOOR

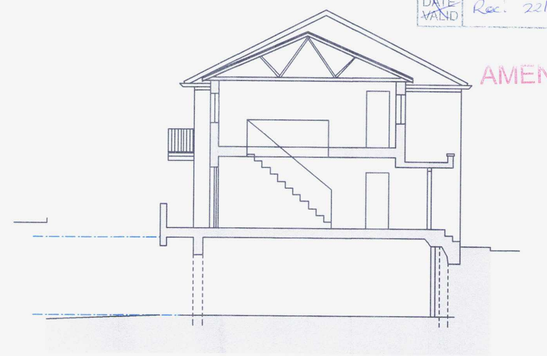


SECTION 2-2

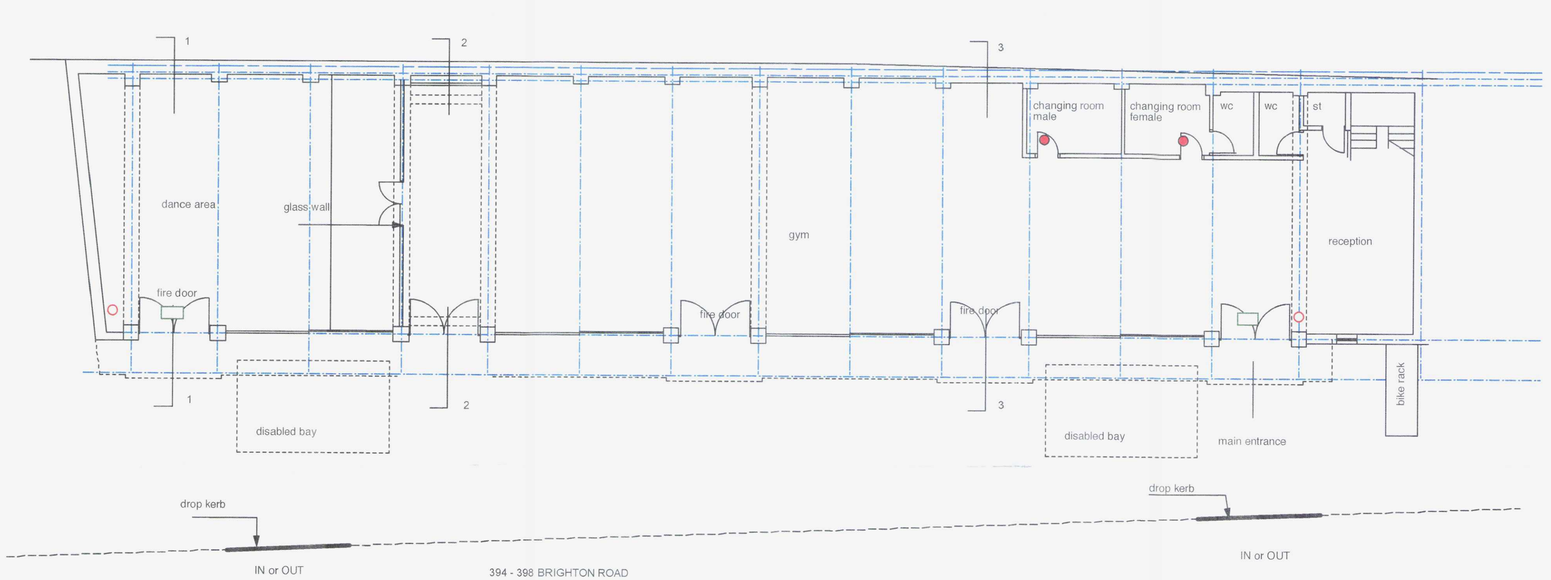


GROUND FLOOR

KEY

- emergency lighting
- break glass
- alarm with light

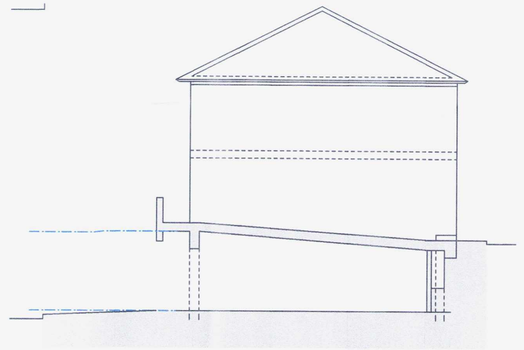

SECTION 3-3

0 1 2 3 4 5 6 7 8 9 10

SCALE BAR
A1 DRAWING SIZE

Do not scale from these drawings. The contractor is to check all dimensions, levels and conditions on site and advise of any discrepancies prior to the commencement of any work on site. All work is to be carried out in strict accordance with the relevant, current BritishStandards and codes of practice. Materials and components are to be fixed in strict accordance with the manufacturers instructions and recommendations and relevant body This drawing is for planning/building control purposes only.

AMENDMENTS

A Oct 2016 Do not scale omitted from drawing
B Nov 2016 Extra information shown
C Dec 2016 Main entrance moved to New Road

**394 - 398 BRIGHTON ROAD**

Client
STITT FITNESS LTD

Description
PROPOSED SIGNAGE

**robert saunders partnership**
Architects, Planning & Development Consultants, Project Management.

Date Sept 2016 | Scale 1 : 100 | Job No. 1660 | Drawing No. 02 | Revision C

1 Westbourne Grove, Westbourne Gardens, Hove, East Sussex. T: (01273) 727366 E:rob@rsparchitects.co.uk

This drawing is copyright