Site Plan/Block Plan of BN15 8EQ

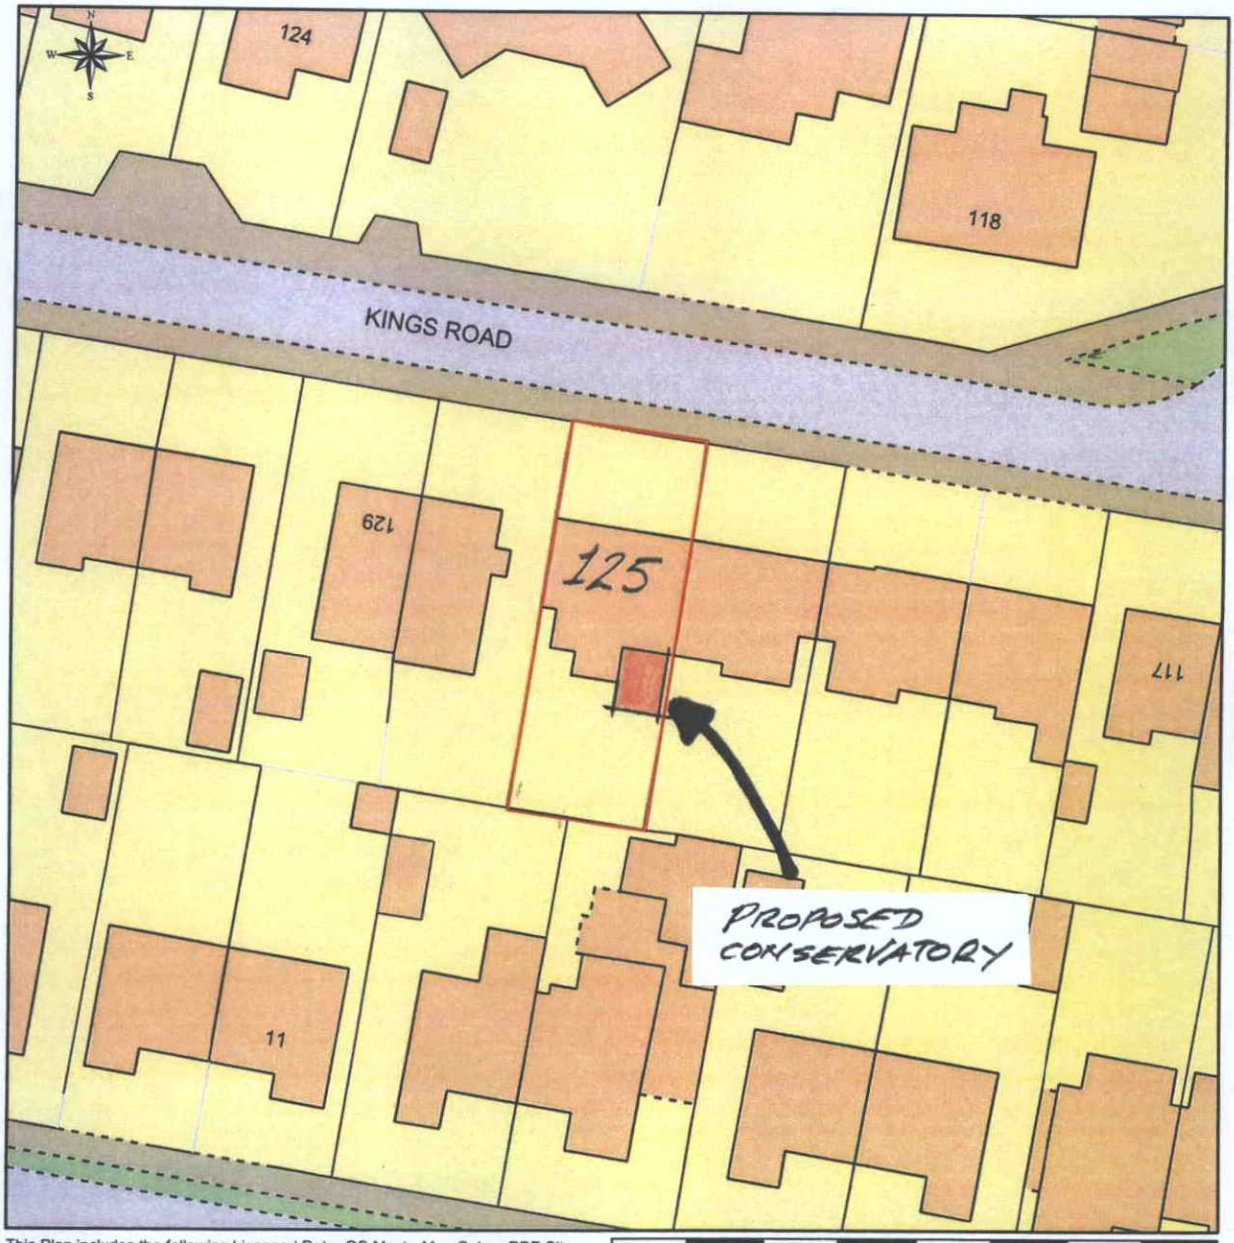

This Plan includes the following Licensed Data: OS MasterMap Colour PDF Site Plan/Block Plan by the Ordnance Survey National Geographic Database and incorporating surveyed revision available at the date of production. Reproduction in whole or in part is prohibited without the prior permission of Ordnance Survey. The representation of a road, track or path is no evidence of a right of way. The representation of features, as lines is no evidence of a property boundary. © Crown copyright and database rights, 2016. Ordnance Survey 0100031673

Scale: 1:500, paper size: A4

Site plan for 125 Kings Road, Lancing

125 KINGS ROAD
LANCING.

ADUR & WORTHING
PLANNING SERVICES

PLAN	AWDM/ 1795/16
DATE VALID	21 DEC 2016

(DATE) NOV 16

1:500 SCALE

DWG NO. 005

plans ahead by emapsite