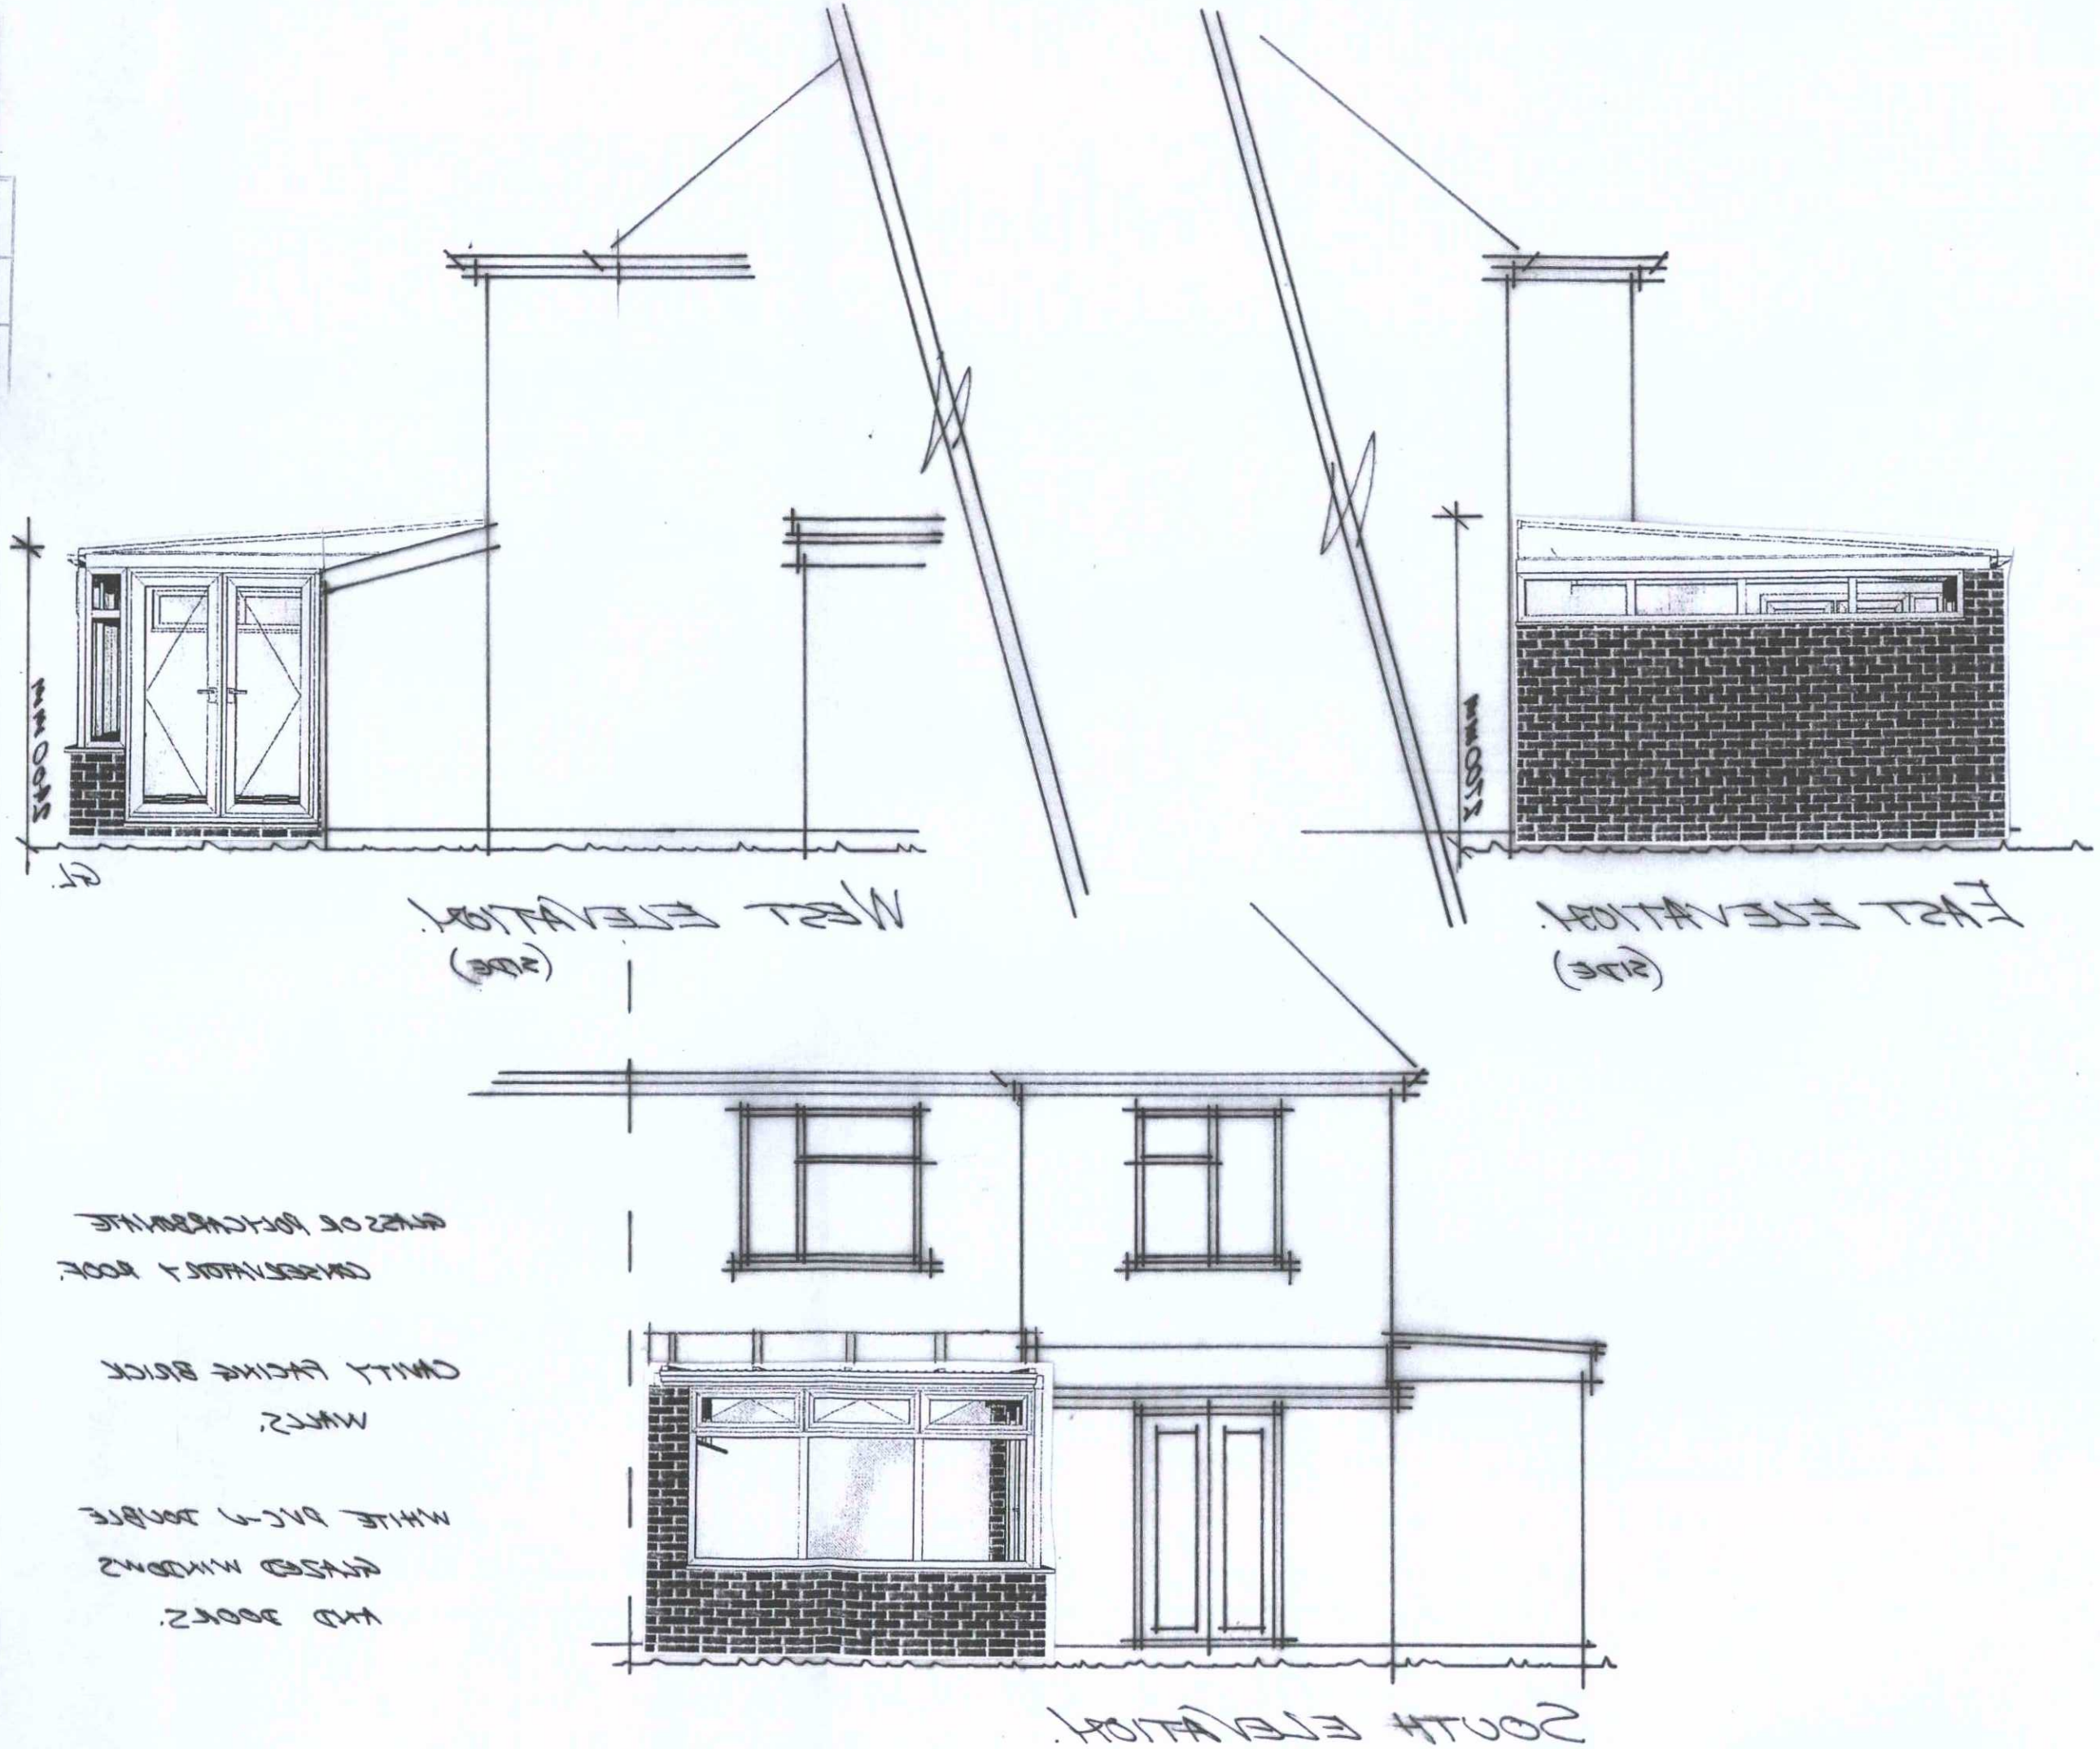

ADUR & WORTHING
PLANNING SERVICES

PLAN	AWDM/ 1795/16
DATE VALID	21 DEC 2016

Revision	Date

Project
125 KINGS ROAD
LANCING.

Drawing Title
PROPOSED
ELEVATIONS A3

Drawn	Revision
Date NOV 16	Scale 1:50

Drawing Number
003

Artworker DS (UK)